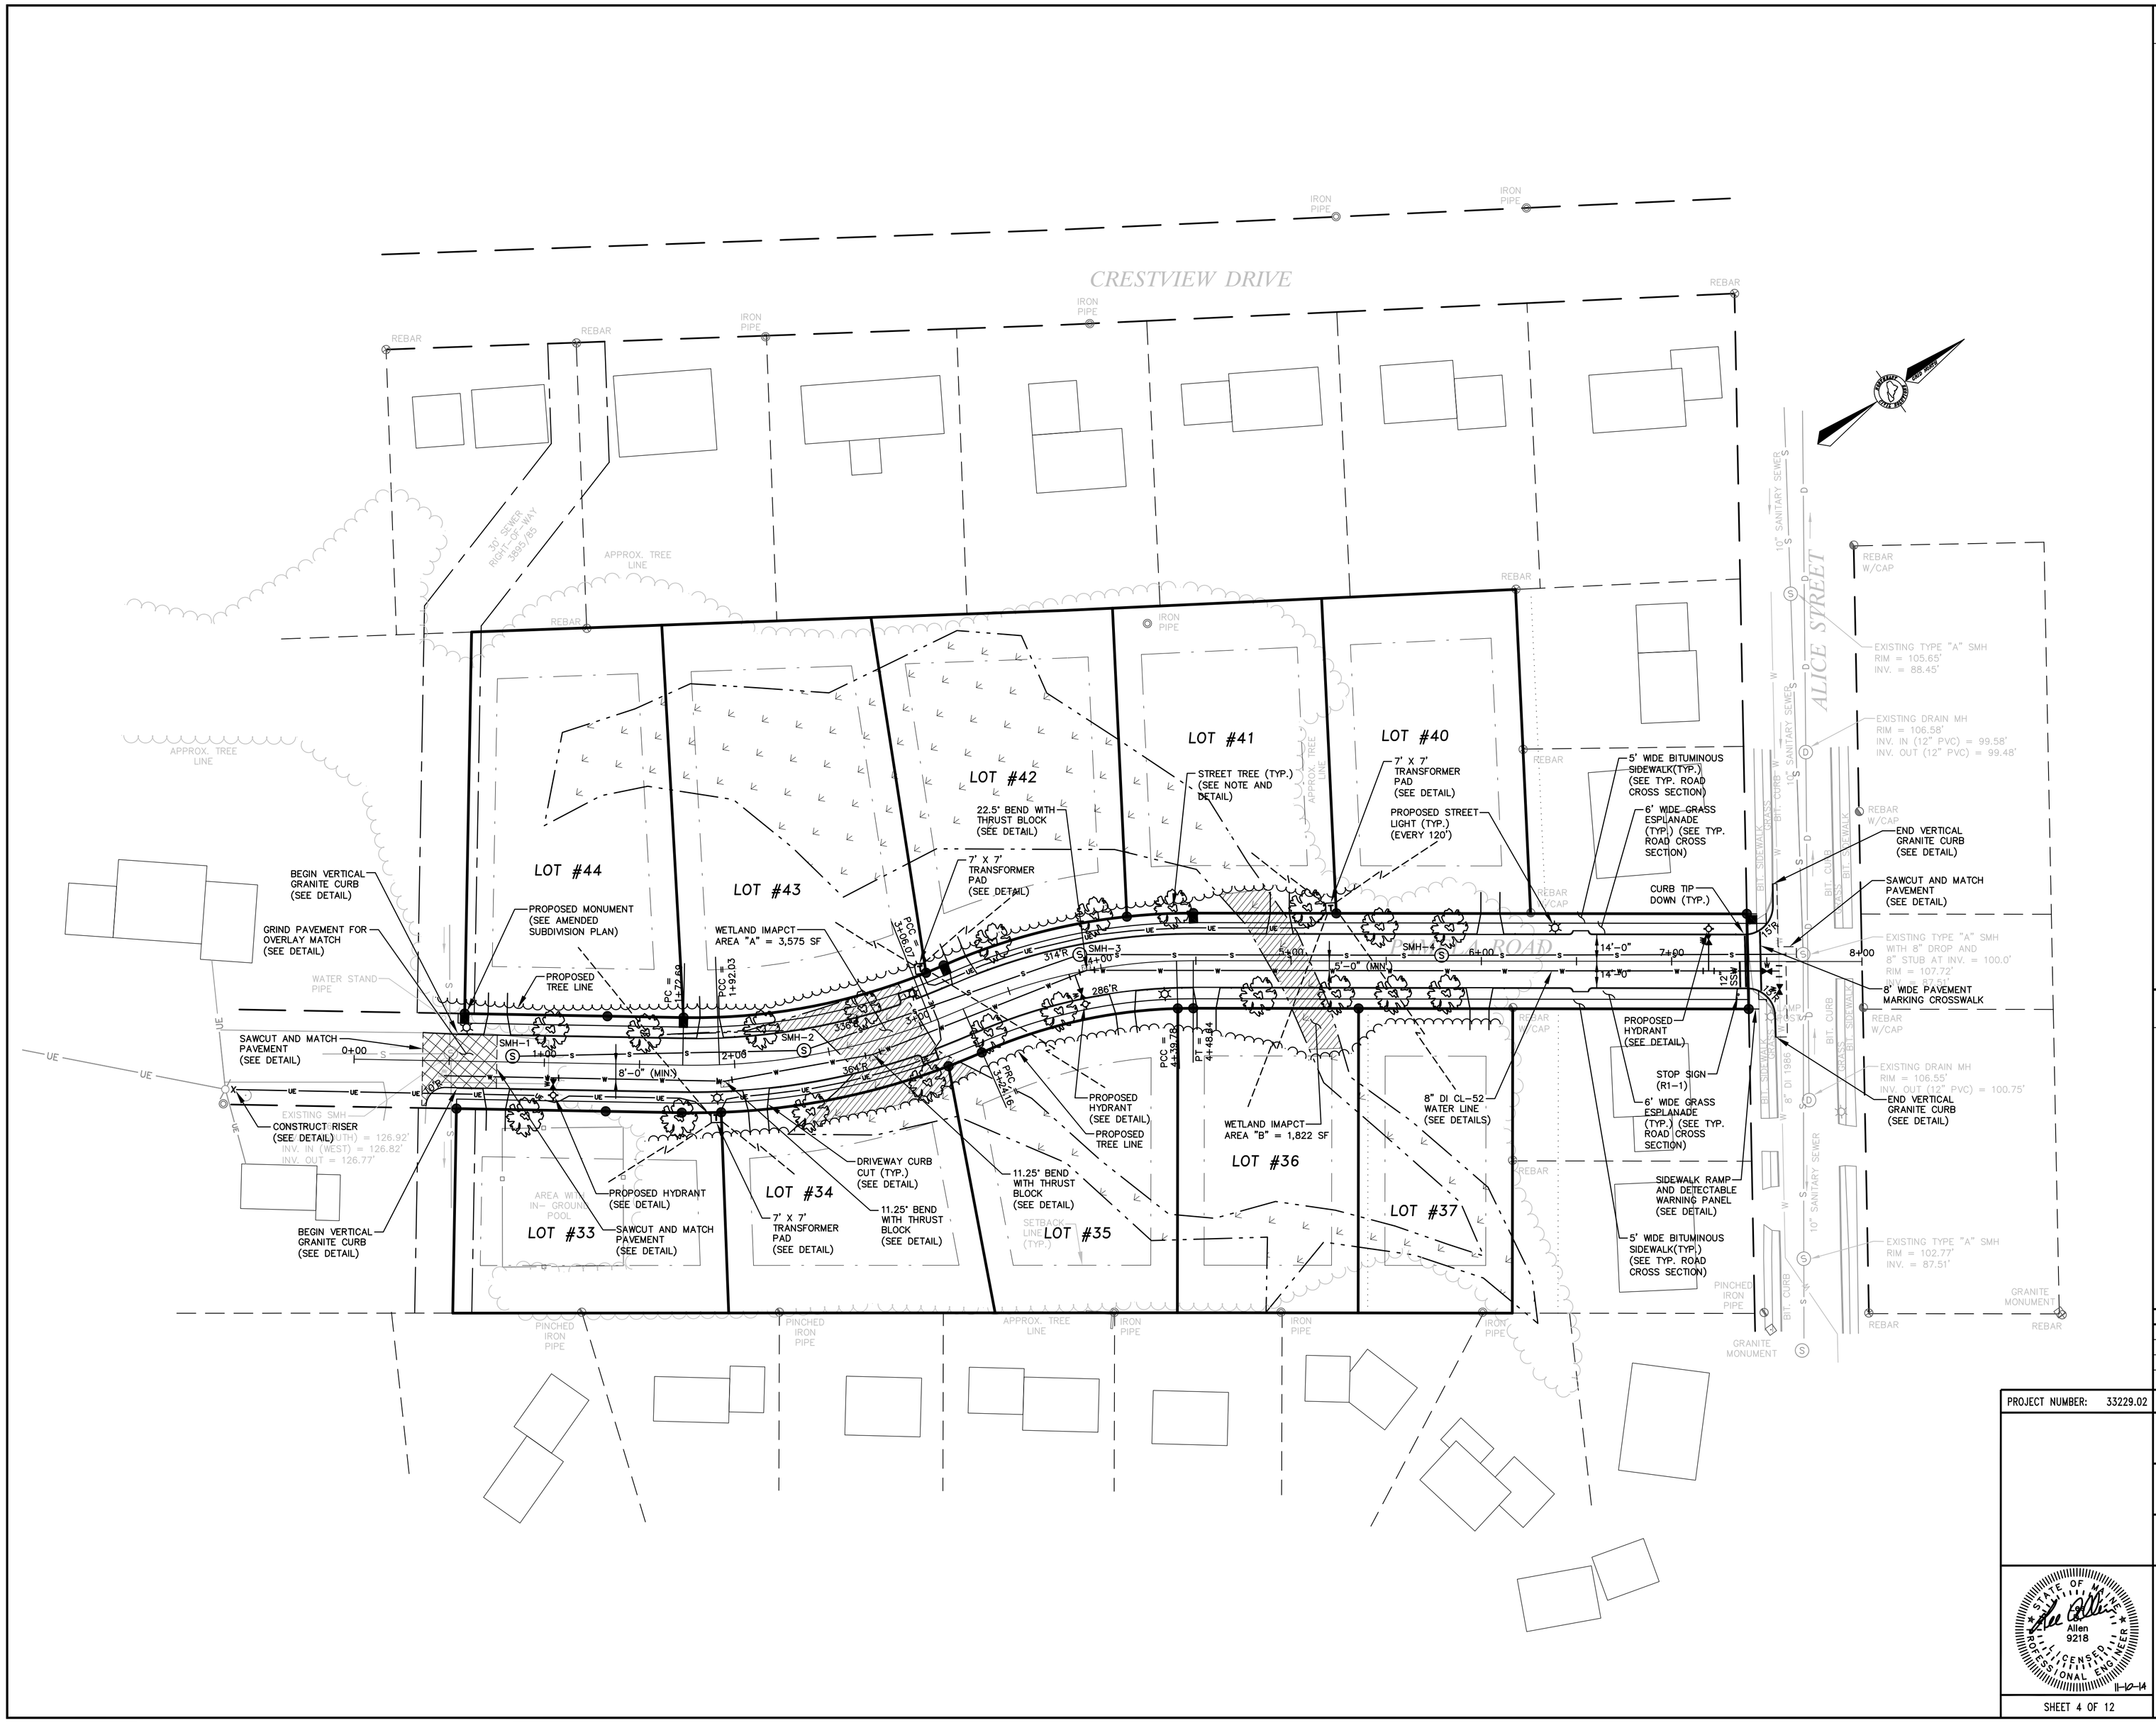

LEGEND

- BOUNDARY LINE
- EDGE OF PAVEMENT
- RIGHT-OF-WAY LINE
- ABUTTER
- EXISTING WETLAND
- EXISTING WATERLINE EASEMENT
- EXISTING INTERIOR LOT LINE
- EXISTING BUILDING SETBACK
- EXISTING SEWER MANHOLE
- EXISTING DRAIN MANHOLE
- EXISTING WATER MANHOLE
- EXISTING UTILITY POLE
- EXISTING OVERHEAD UTILITY
- EXISTING WATER VALVE
- PROPOSED SEWER MANHOLE
- PROPOSED SEWER LINE
- PROPOSED WATER LINE
- PROPOSED HYDRANT
- PROPOSED UNDERGROUND ELECTRIC LINE (PRIMARY URD)
- PROPOSED ELECTRIC TRANSFORMER
- PROPOSED UNDERGROUND ELECTRIC LINE (SECONDARY URD)
- PROPOSED OVERHEAD
- PROPOSED RISER
- PROPOSED DRAINAGE
- PROPOSED TREE LINE

STRIPING KEY:

SSW = SINGLE SOLID WHITE REFLECTIVE PAVEMENT MARKING

NOTES

1. WETLAND IMPACTS:
   AREA "A" = 3,575 SF
   AREA "B" = 1,822 SF
   TOTAL = 5,397 SF

2. THE SPECIES OF STREET TREES SHALL BE SELECTED FROM THE CITY OF PORTLAND RECOMMENDED STREET TREE LIST (2014). TREES SELECTED FOR PLANTING SHALL VARY, MORE THAN ONE SPECIES SHALL BE PLANTED ALONG PAMELA ROAD.

THIS PLAN IS FOR REVIEW PURPOSES ONLY AND IS NOT INTENDED FOR CONSTRUCTION OR RECORDING

Revision:	By:	Date:	Change:
2	SMA	11/10/14	REVISED PER CITY COMMENTS
1	SMA	10/14/14	REVISED PER TOWN COMMENTS

PROJECT NUMBER: 33229.02 | ACAD FILE: 33229-SITE.DWG | SCALE: 1" = 40' | DATE: AUGUST 4, 2014

Drawing Name:
SITE, LAYOUT & UTILITY PLAN

Project Name:
PAMELA ROAD EXTENSION
PAMELA ROAD, PORTLAND, MAINE 04101

Owner/Applicant:
TELOS CAPITAL, LLC
2 MILK STREET, PORTLAND, MAINE 04101

STATE OF MAINE — Allen 9218 — LICENSED PROFESSIONAL ENGINEER
11-12-14

SHEET 4 OF 12

SURVEYING ENGINEERING LAND PLANNING
Northeast Civil Solutions
INCORPORATED
153 US ROUTE 1, SCARBOROUGH, MAINE 04074
tel. 207.883.1000 800.882.2227
fax. 207.883.1001
e-mail info@northeastcivilsolutions.com

0 40' 80' 160'

E:\LAND PROJECT\33000\33229 CREST VIEW PLANSET\33229-SITE.DWG