SK-1 Floor Plan

67 Olde Birch Lane
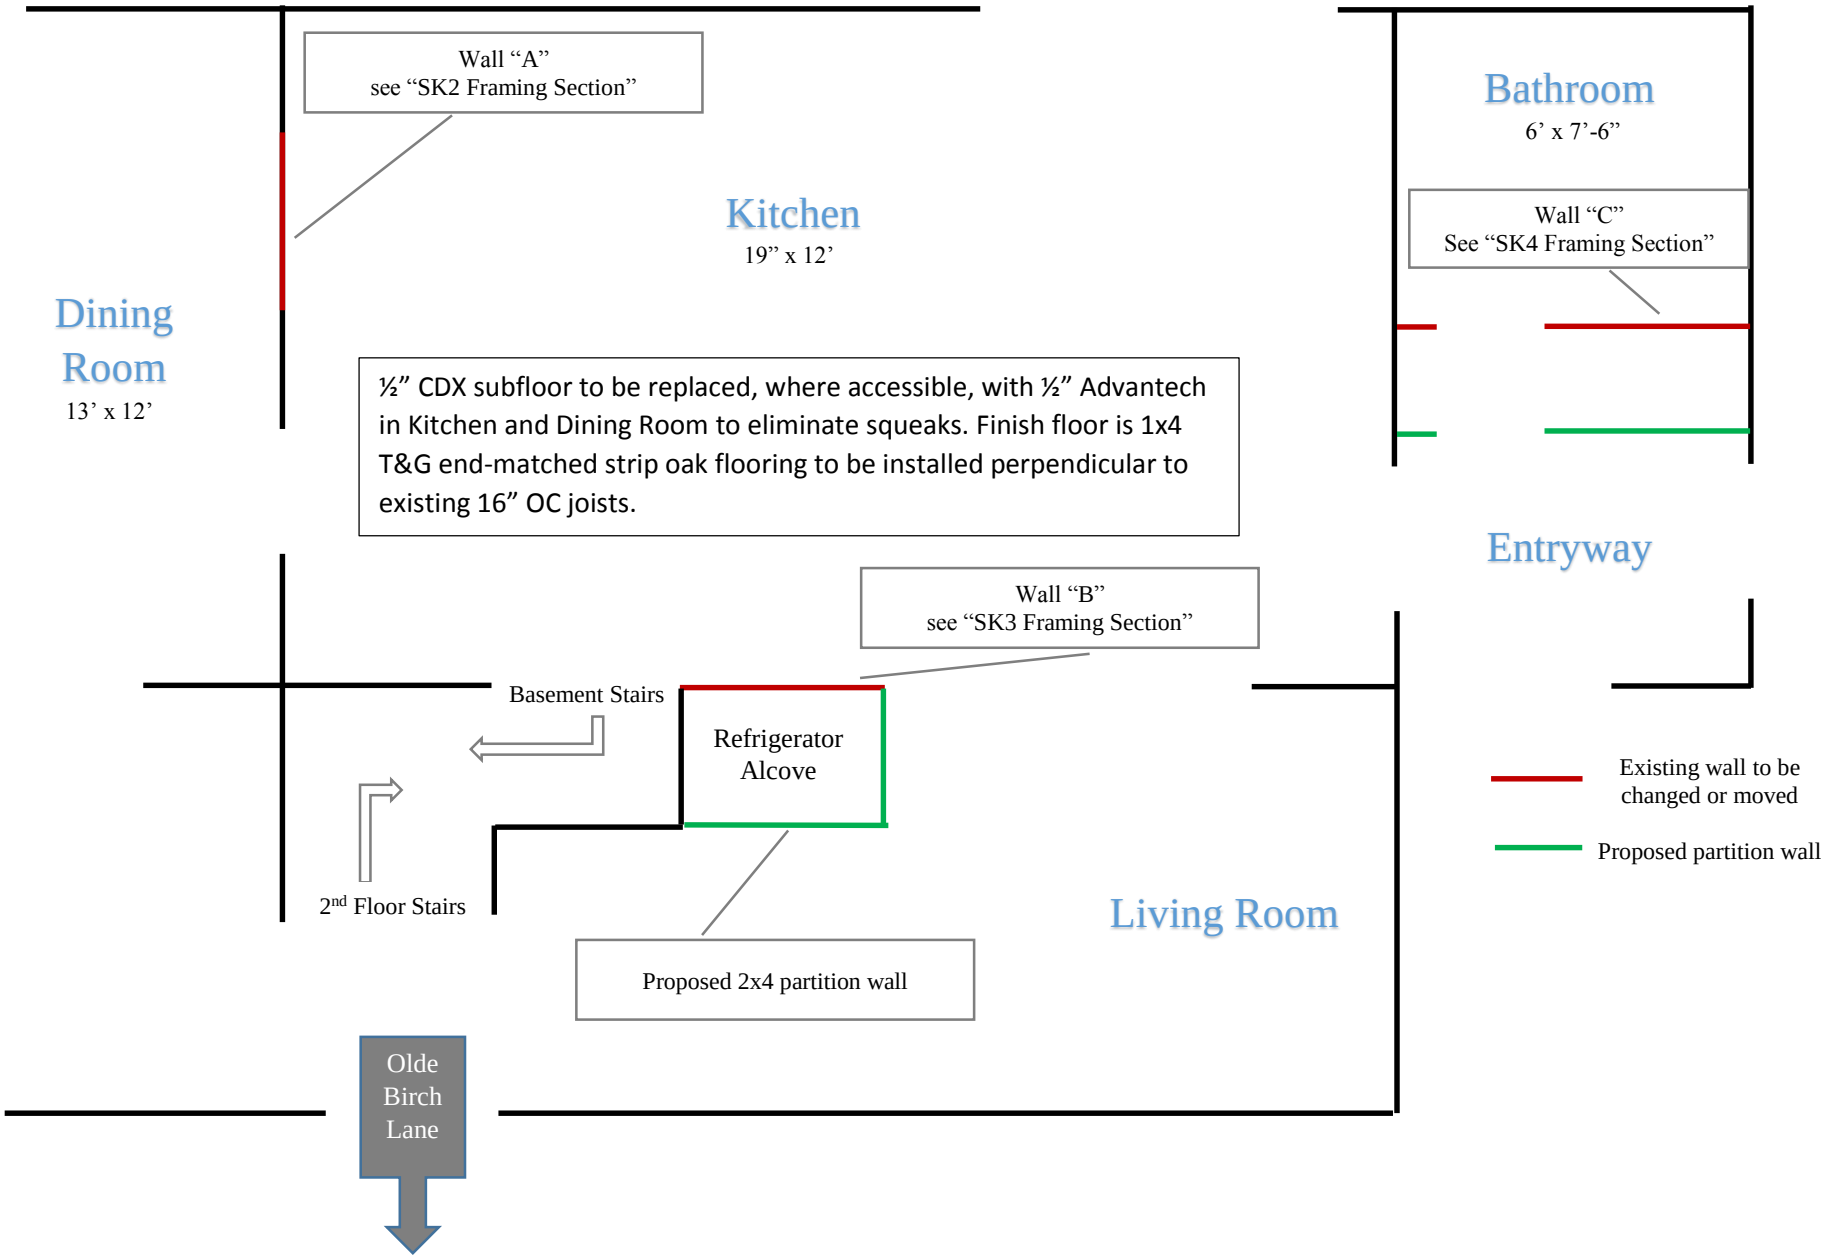
Partial First Floor Plan