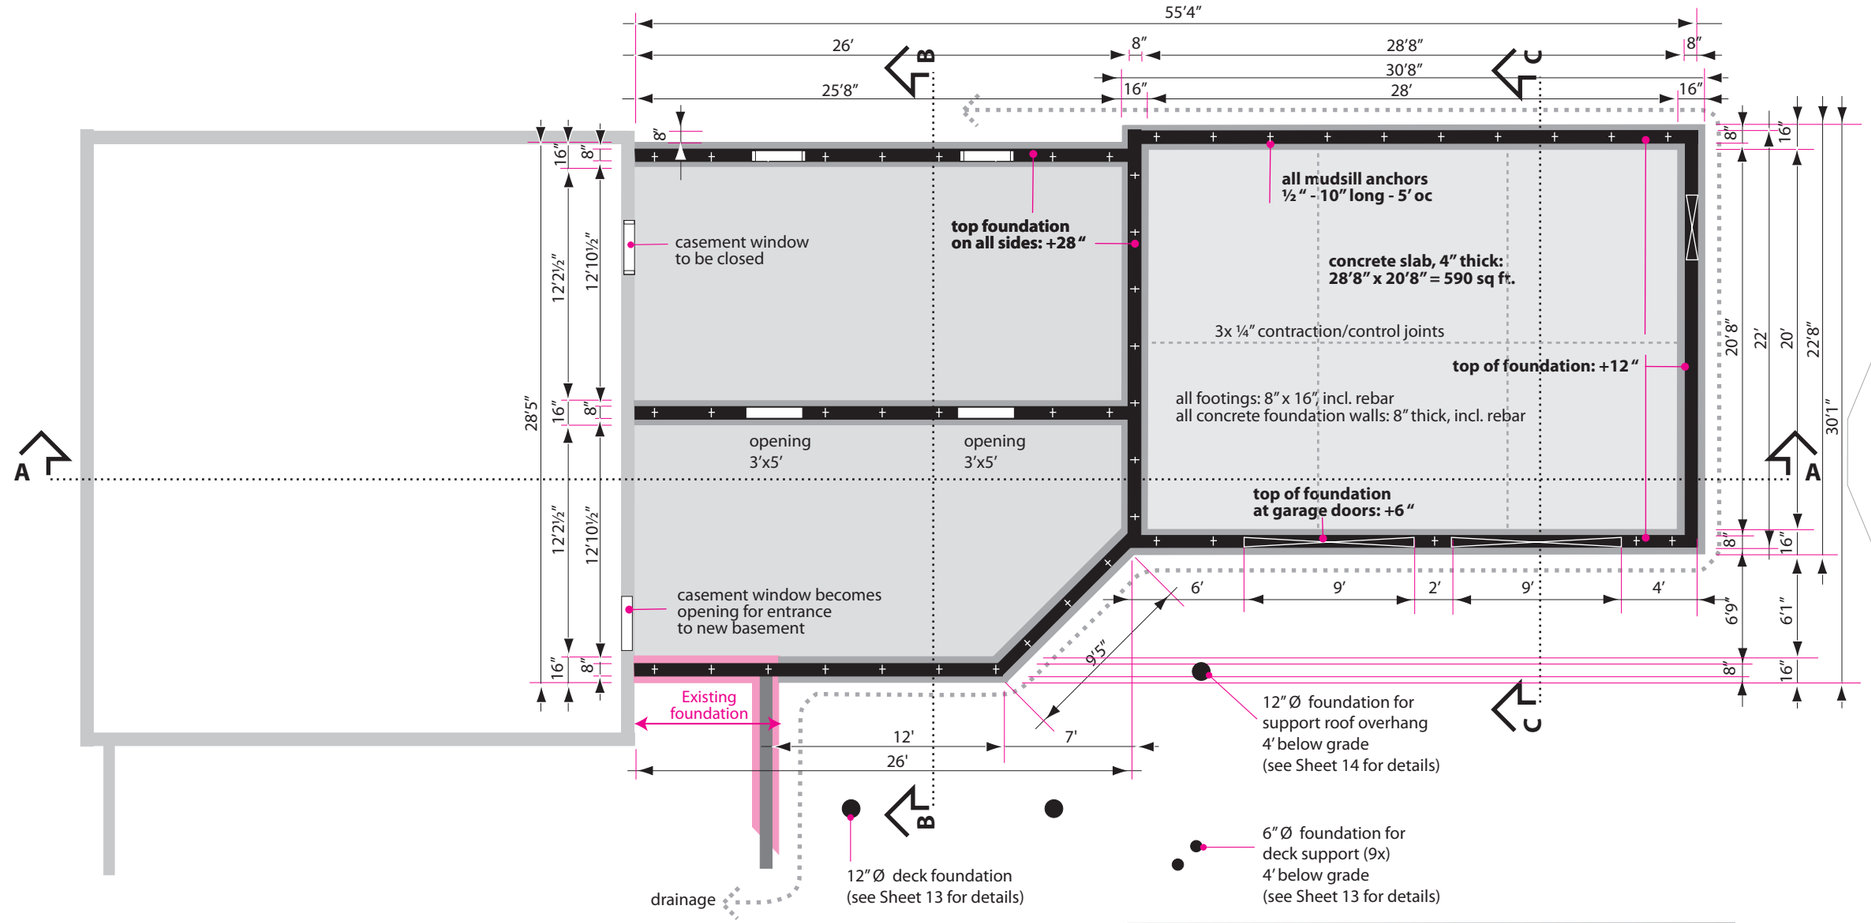

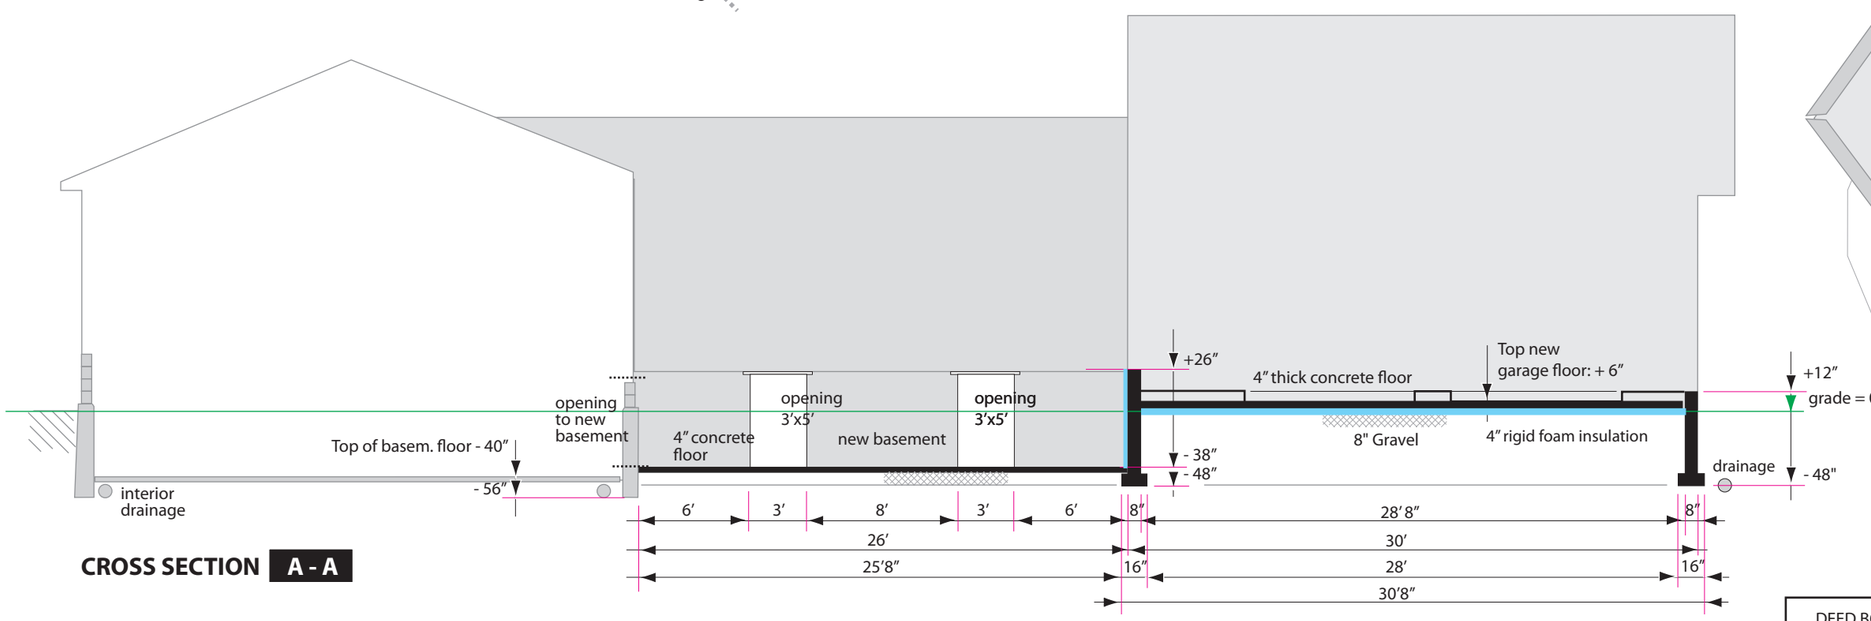


CROSS SECTION **A - A**

scale in feet 0 2 4 6 8 10 15 20 25 30 35

# FOUNDATION

## Details on sheets 9-12 / Deck: sheet 13

DEED BOOK: **3191, PAGE 488**
PLAN BOOK: **17, PAGE 6**
COUNTY: **CUMBERLAND**
LOT: **1103 & 1104 + part of 1106 & 1107**
**DIVISION 4 R-3 RESIDENTIAL ZONE**

**December 2014**
**131 Virginiastreet, Portland, Maine**
**PROPERTY OF: STONE-RUKS**

**SCALE: 1/8"= 1'**

**SHEET 5**