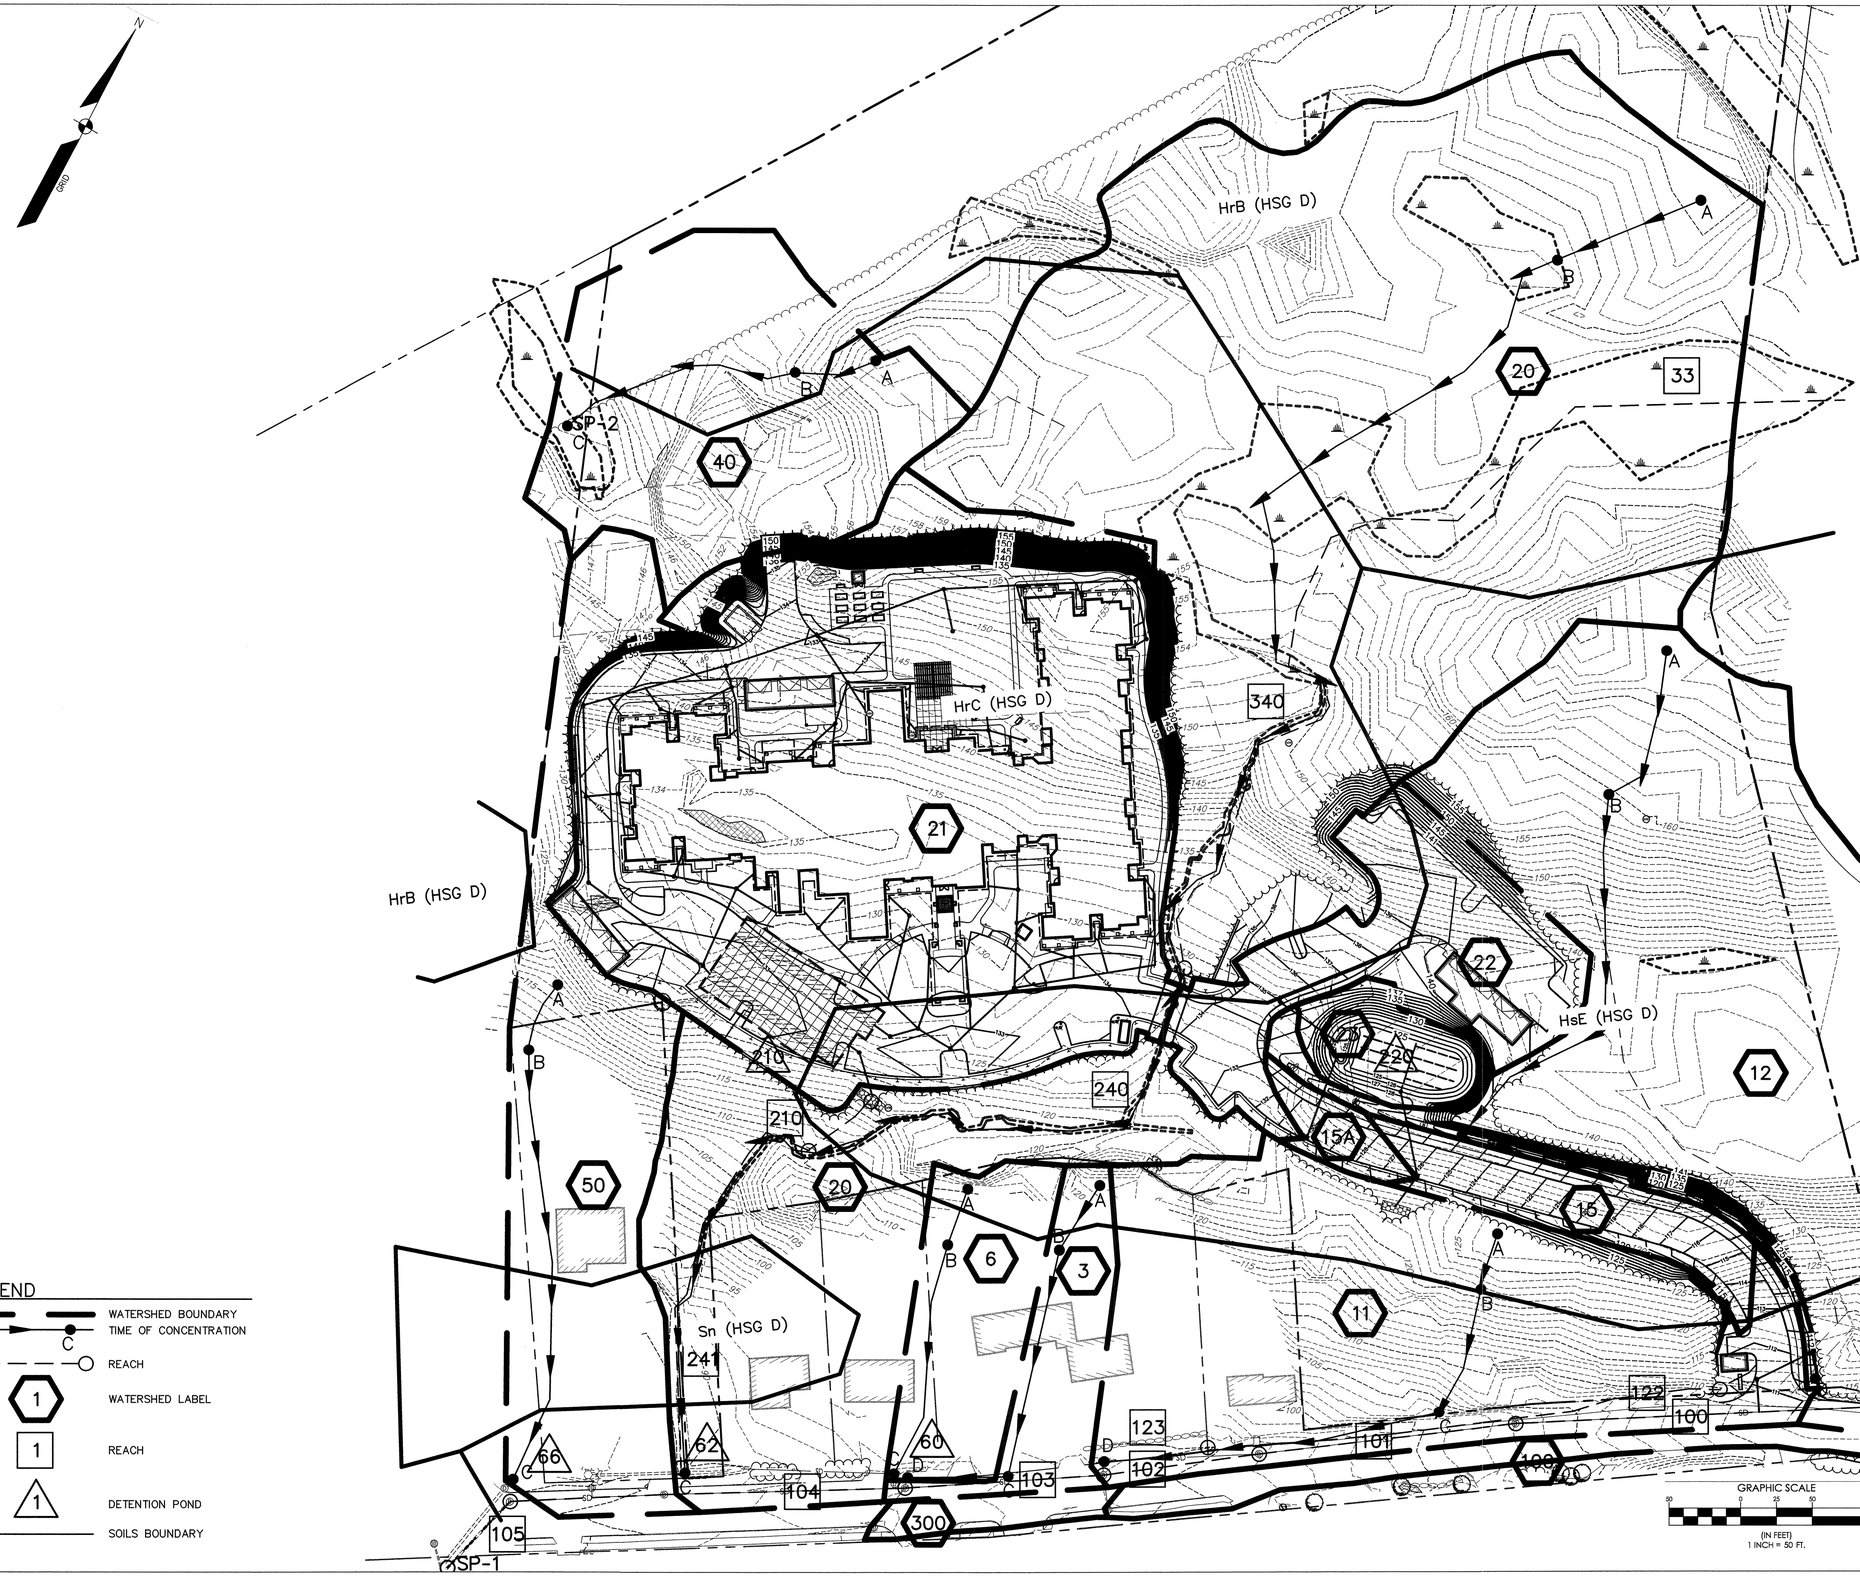

LEGEND

- WATERSHED BOUNDARY
- TIME OF CONCENTRATION (B, C)
- REACH
- 1 — WATERSHED LABEL
- 1 — REACH
- 1 — DETENTION POND
- SOILS BOUNDARY

PLS OR PE

PROGRESS PRINT

PLS OR PE

NOT FOR CONSTRUCTION

DESIGNED	CHECKED
PDO	RAM

REV:	BY:	DATE:	STATUS:
A	RAM	9-17-15	PLAN SUBMISSION TO CITY OF PORTLAND

THIS PLAN SHALL NOT BE MODIFIED WITHOUT WRITTEN PERMISSION FROM SEBAGO TECHNICS, INC. ANY ALTERATIONS, AUTHORIZED OR OTHERWISE, SHALL BE AT THE USER'S SOLE RISK AND WITHOUT LIABILITY TO SEBAGO TECHNICS, INC.

SEBAGO TECHNICS
WWW.SEBAGOTECHNICS.COM
75 John Roberts Rd. Suite 1A South Portland, ME 04106 Tel. 207-200-2100
250 Goddard Rd. Suite B Lewiston, ME 04240 Tel. 207-753-5656

POST DEVELOPMENT WATERSHED PLAN
OF:
PORTLAND RETIREMENT RESIDENCE
802 OCEAN AVENUE
PORTLAND, ME
FOR:
HAWTHORN RETIREMENT GROUP
9310 NE VANCOUVER MALL DR., STE200
VANCOUVER, WA 98662-8210

PROJECT NO.	SCALE
14432	1" = 50'

SHEET 2 OF 2

14432SWP.dwg, TAB:POST