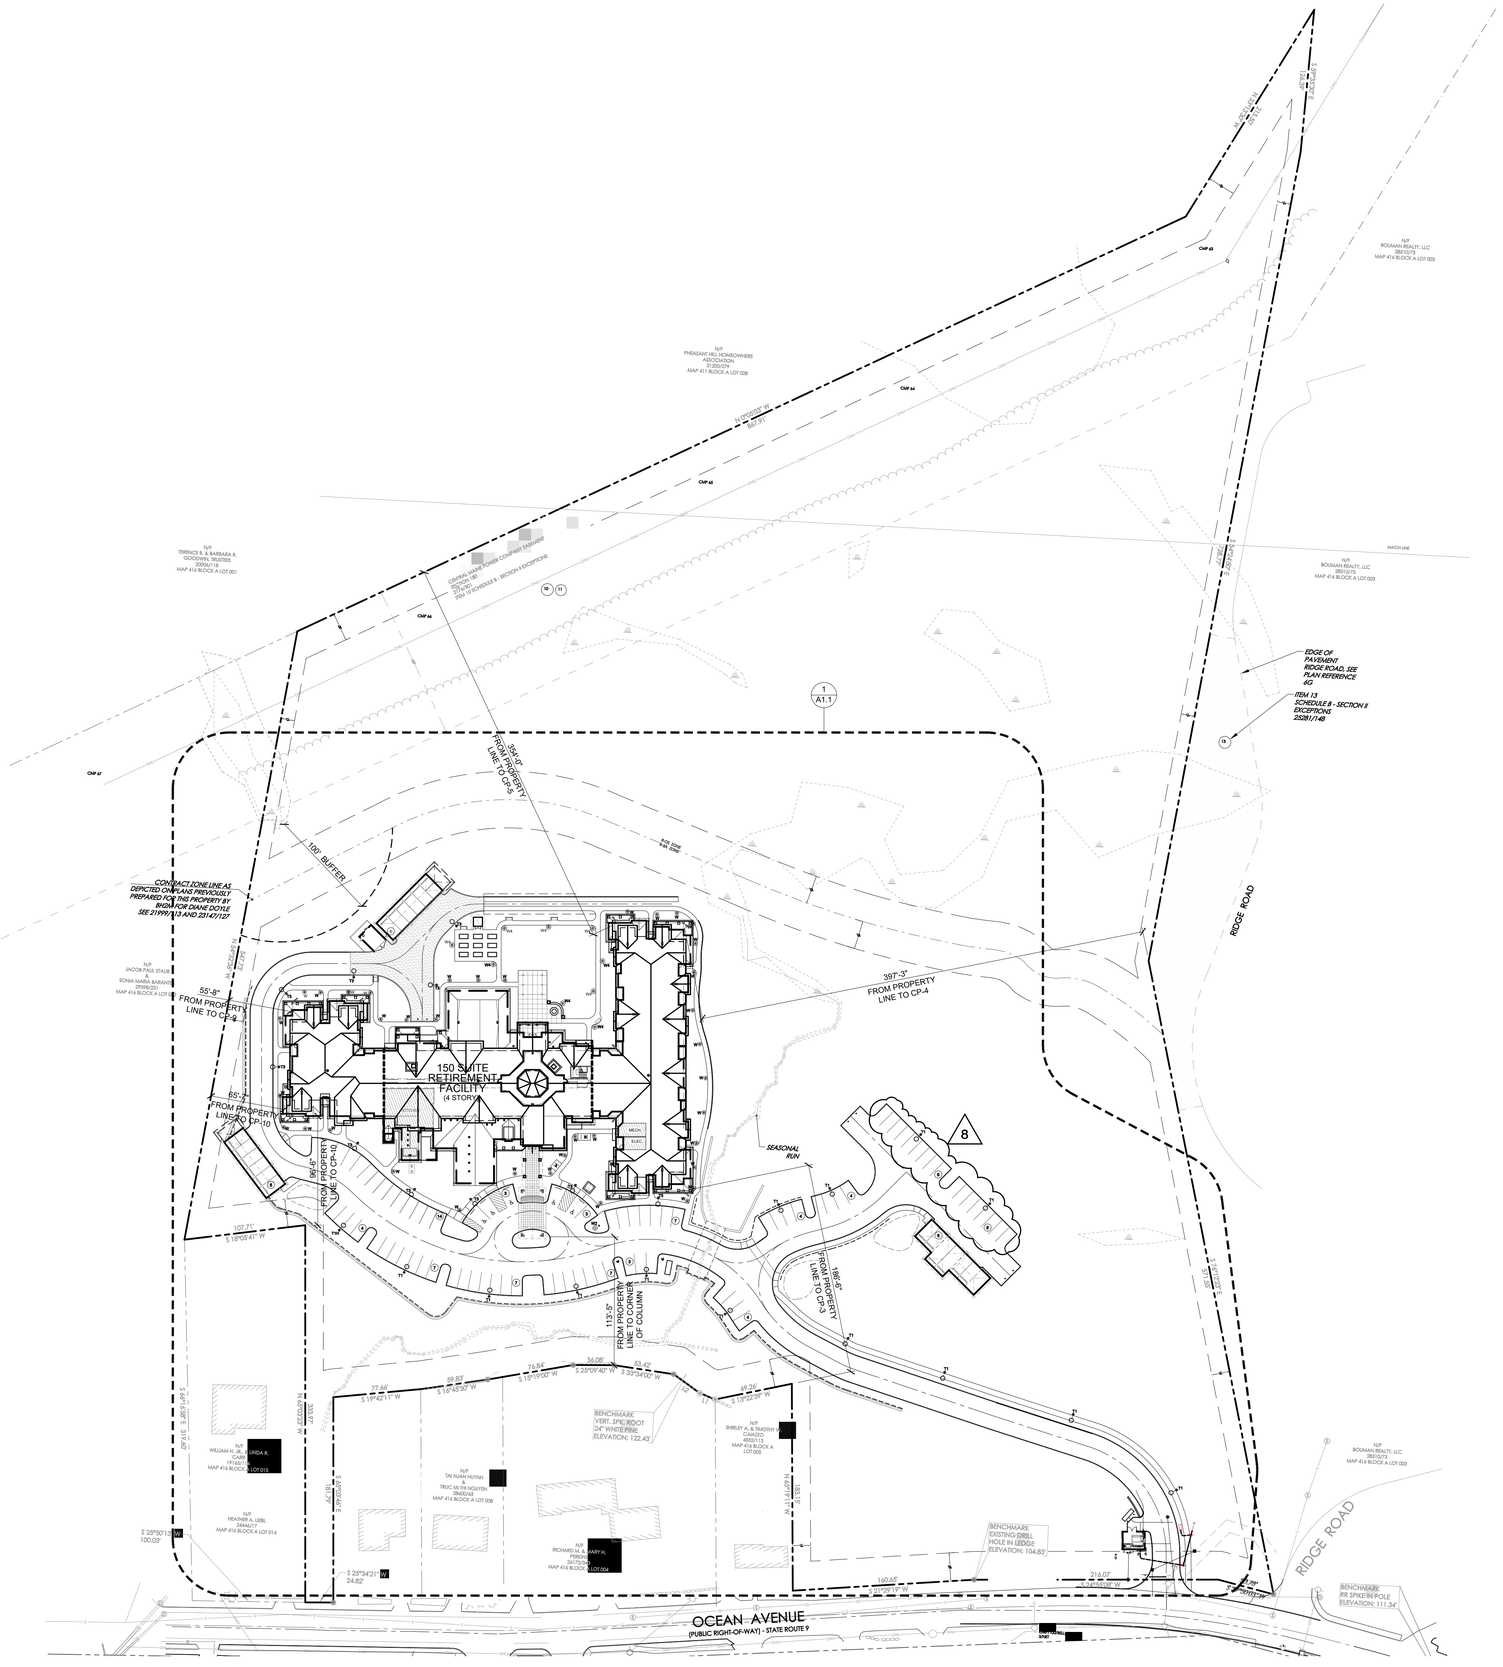
150 SUITE RETIREMENT FACILITY (4 STORY)
OCEAN AVENUE
(PUBLIC RIGHT-OF-WAY) - STATE ROUTE 9
RIDGE ROAD
100' BUFFER
EDGE OF PAVEMENT RIDGE ROAD, SEE PLAN REFERENCE 6G
SEASONAL RUN
BENCHMARK VERT. SPIC. ROOT 24" WHITE PINE ELEVATION: 122.43'
BENCHMARK EXISTING DRILL HOLE IN LEDGE ELEVATION: 104.83'
BENCHMARK RR SPIKE IN POLE ELEVATION: 111.34'
397'-3" FROM PROPERTY LINE TO CP-4
55'-8" FROM PROPERTY LINE TO CP-9
65'-1" FROM PROPERTY LINE TO CP-10
86'-6" FROM PROPERTY LINE TO CP-10
186'-8" FROM PROPERTY LINE TO CP-3
354'-0" FROM PROPERTY LINE TO CP-3
N/F CENTRAL MAINE POWER COMPANY EASEMENT 2576/1 AND 2554/72 SCHEDULE B - SECTION II EXCEPTIONS
MATCH LINE
N/F BOUMAN REALTY, LLC 2851/573 MAP 414 BLOCK A LOT 003
N/F BOUMAN REALTY, LLC 2851/573 MAP 414 BLOCK A LOT 003
