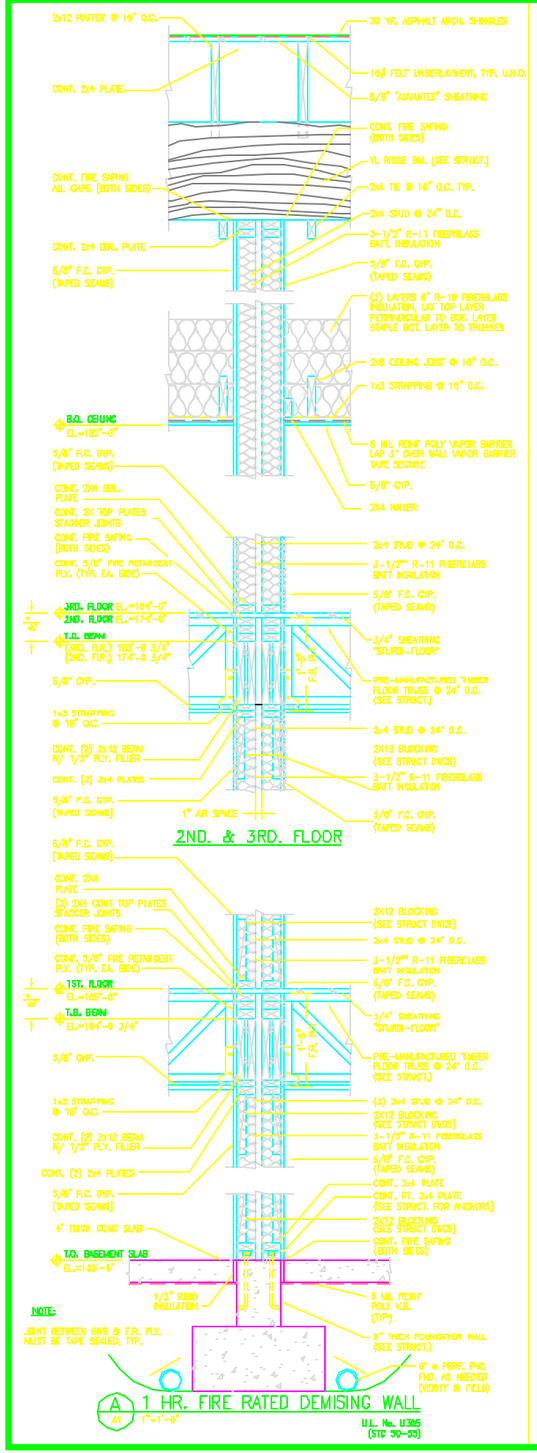

A 1 HR. FIRE RATED DEMISING WALL
A1 1"=1'-0"

NOTE:
JOINT BETWEEN GWB & F.R. PLY. MUST BE TAPE SEALED, TYP.

U.L. No. U305 (STC 50-53)

B EXTERIOR GABLE END WALL
A1 1"=1'-0"

C EXTERIOR WALL
A1 1"=1'-0"

D EXTERIOR GARAGE WALL
A1 1"=1'-0"

STATUS

REV.1 DATE 10/20/06

JOHN H. LEASURE ARCHITECT, INC.
6 Q STREET
SOUTH PORTLAND, MAINE 04106

OCEAN RIDGE CONDOMINIUMS

852 OCEAN AVENUE
PORTLAND, MAINE

SECTIONS & DETAILS
UNITS 44, 45 & 46

A10