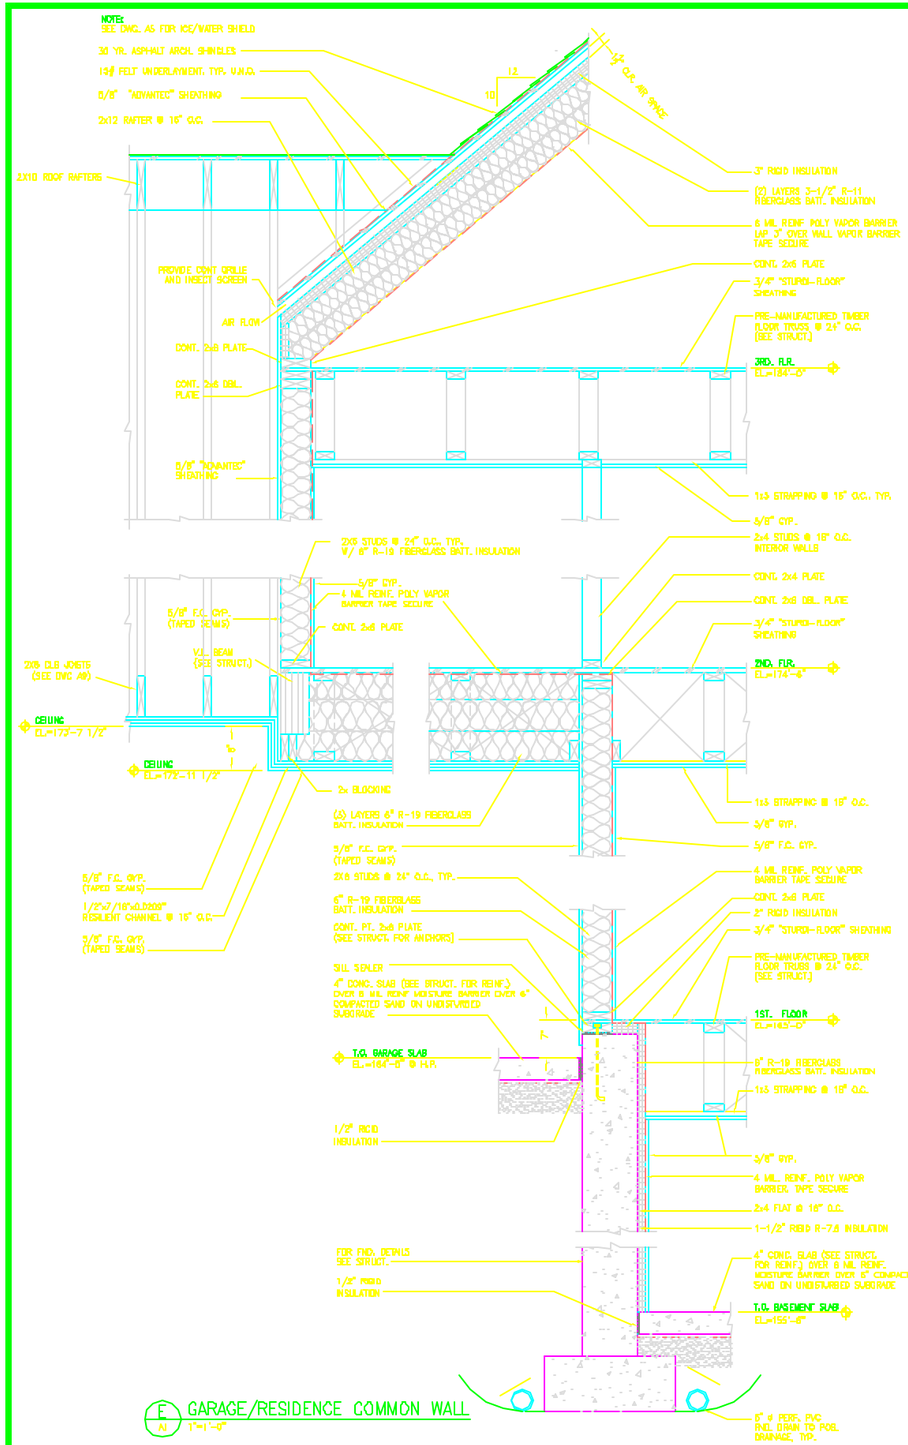

E A1 GARAGE/RESIDENCE COMMON WALL
1"=1'-0"

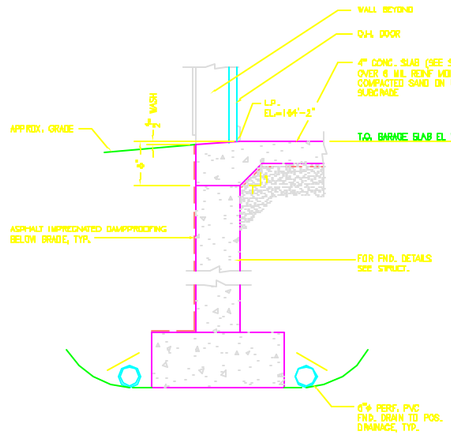

F A1 THICKENED SLAB @ O.H. DOOR
1"=1'-0"

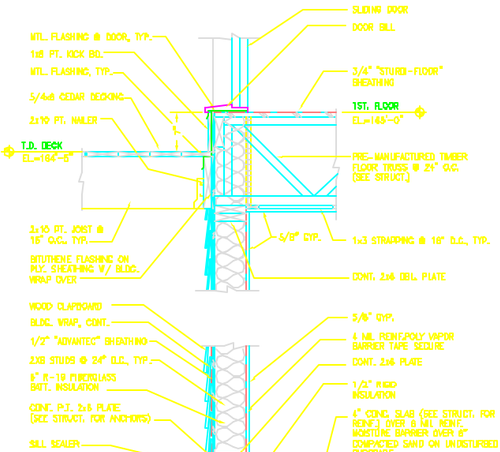

G A1 DAYLIGHT BASEMENT WALL
1"=1'-0"

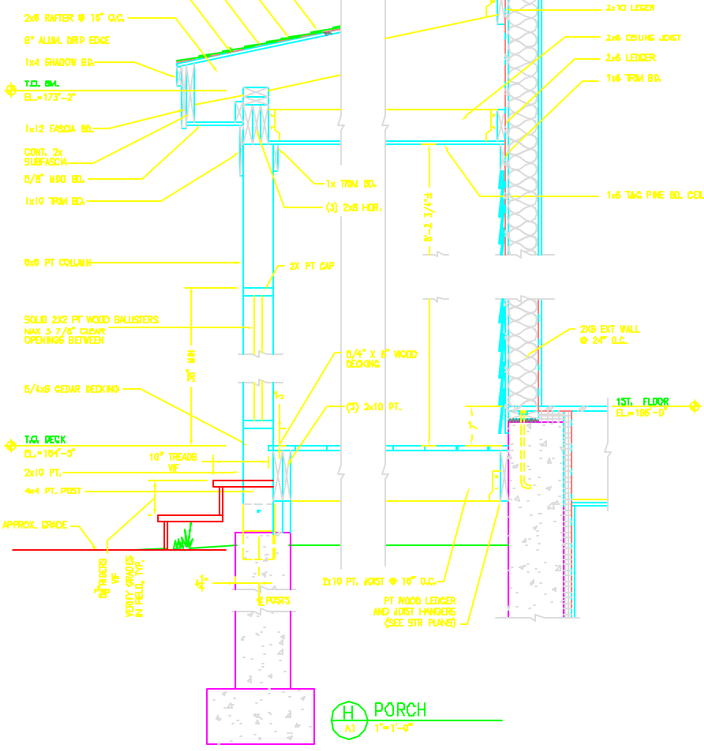

H A1 PORCH
1"=1'-0"

STATUS
REV. / DATE
10/06/06

JOHN H. LEASURE ARCHITECT, INC.
6 O STREET
SOUTH PORTLAND, MAINE 04106

OCEAN RIDGE CONDOMINIUMS
352 OCEAN AVENUE
PORTLAND, MAINE
BASEMENT FLOOR PLAN
UNITS 44, 45 & 46

A11