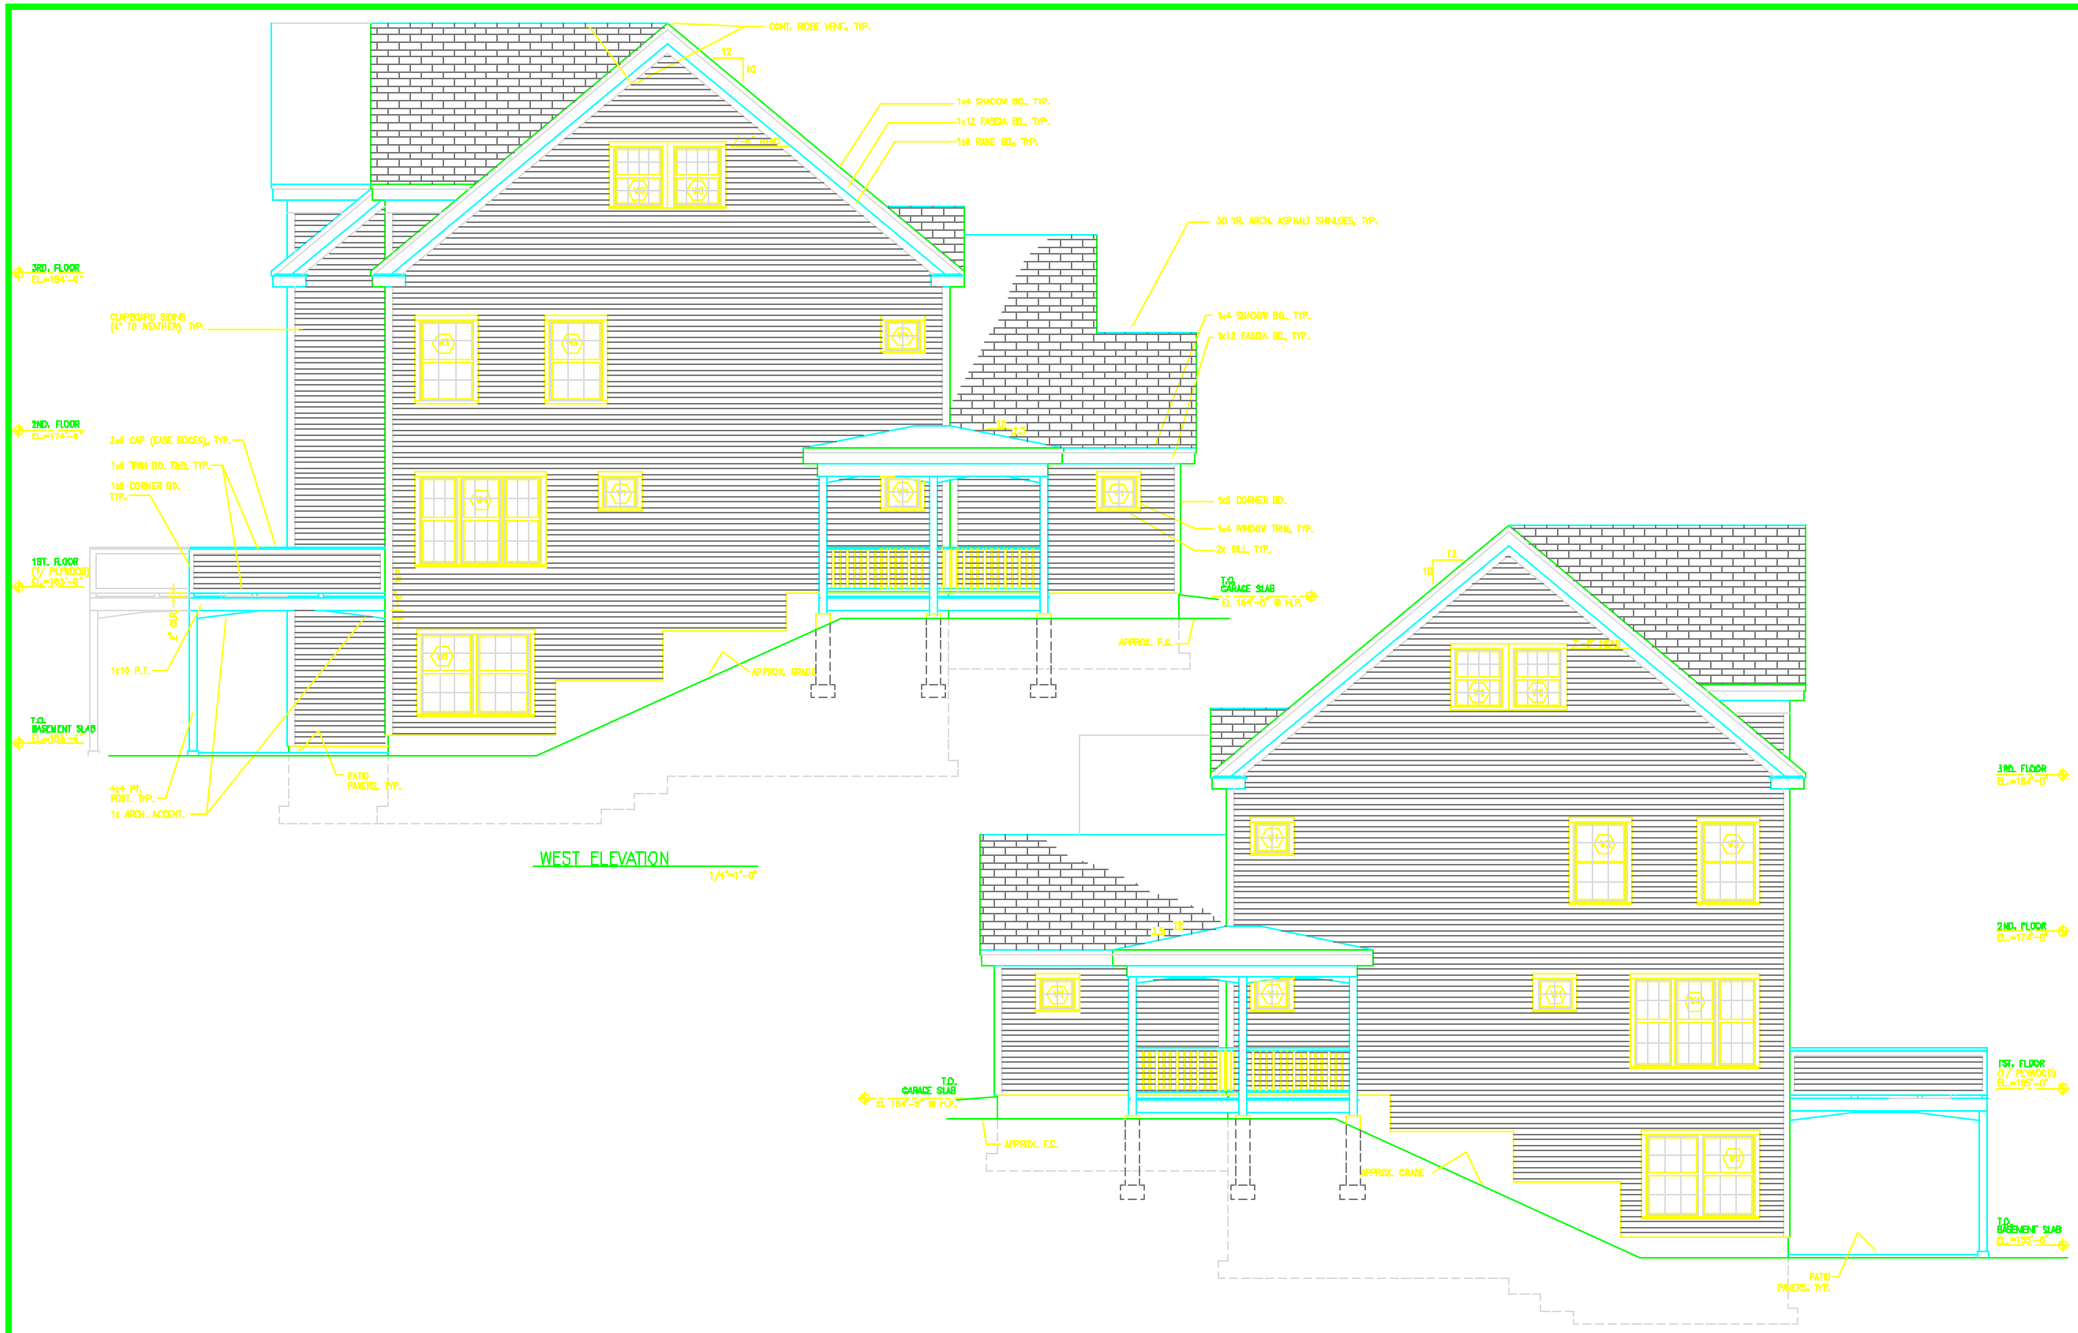


NOTE:
SEE DWG. A5 FOR VENTILATION DATA & NOTES.

# OCEAN RIDGE CONDOMINIUMS

852 OCEAN AVENUE
PORTLAND, MAINE

EAST & WEST ELEVATIONS
UNITS 44, 45 & 46

STATUS

| REV. | DATE |
|---|---|
| | 10/6/04 |

JOHN H. LEASURE ARCHITECT, INC.
6 Q STREET
SOUTH PORTLAND, MAINE 04106

A8