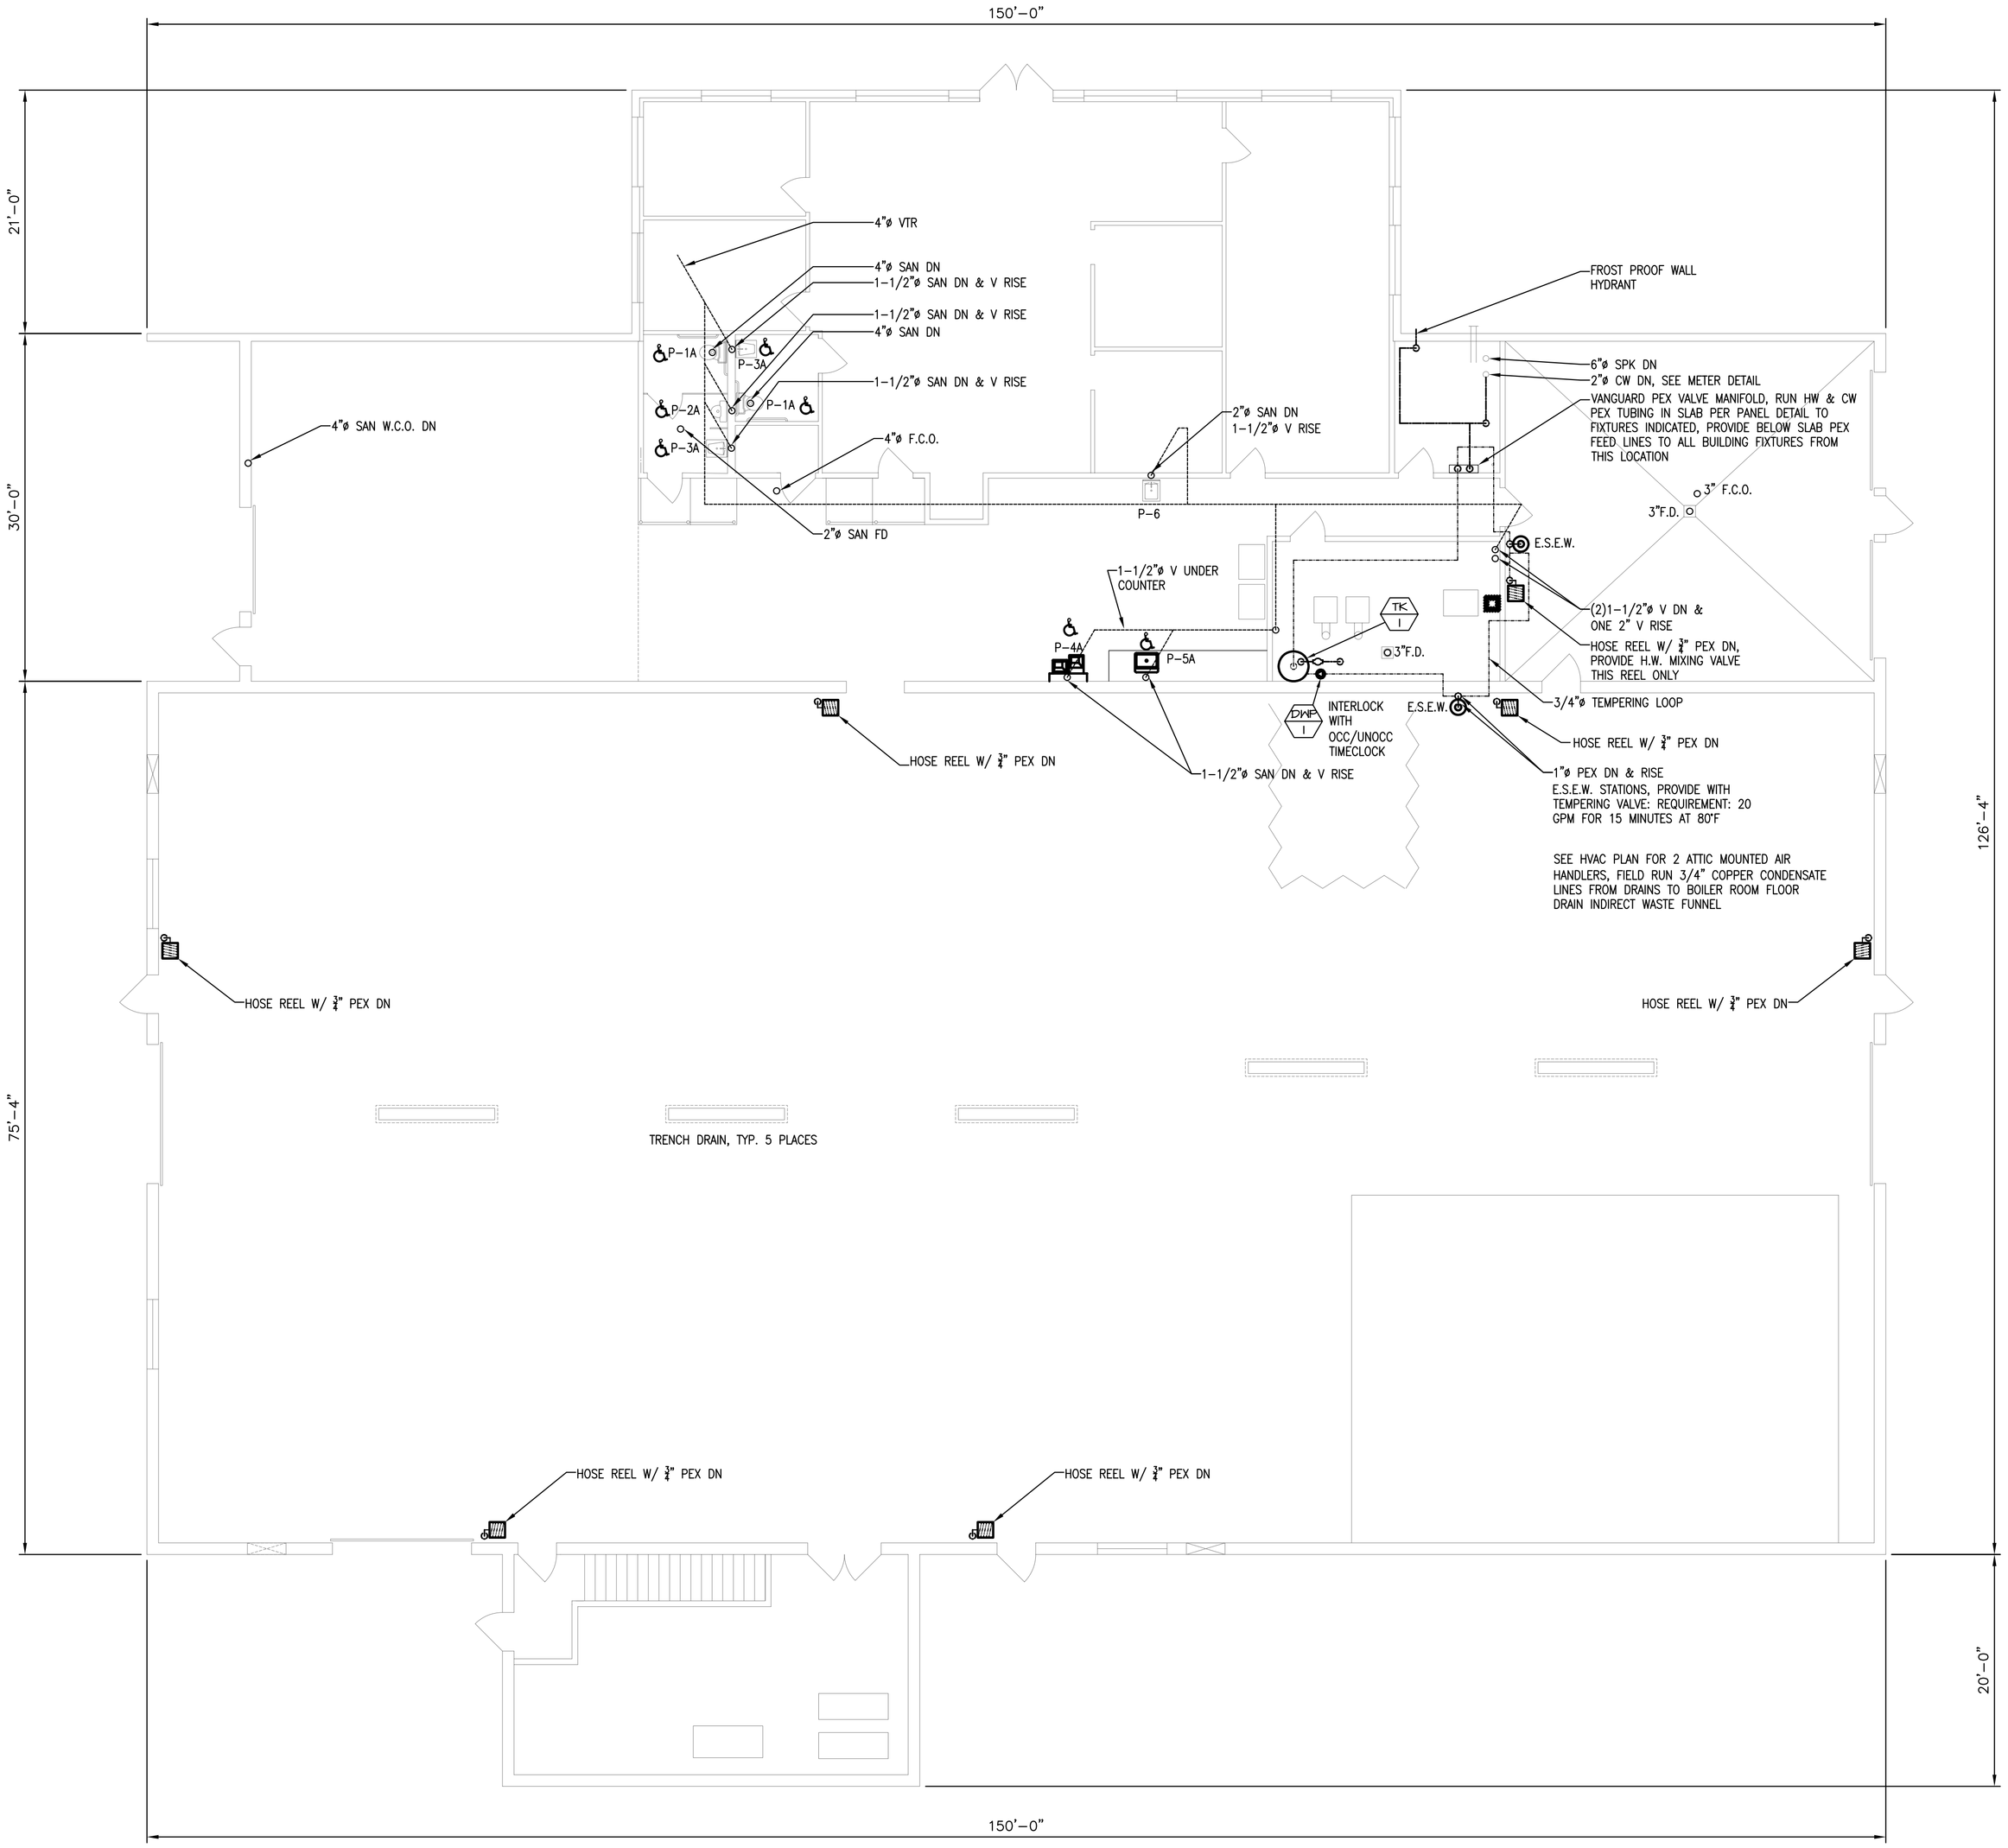

FIRST FLOOR PLAN
Scale: 1/8" = 1'-0"

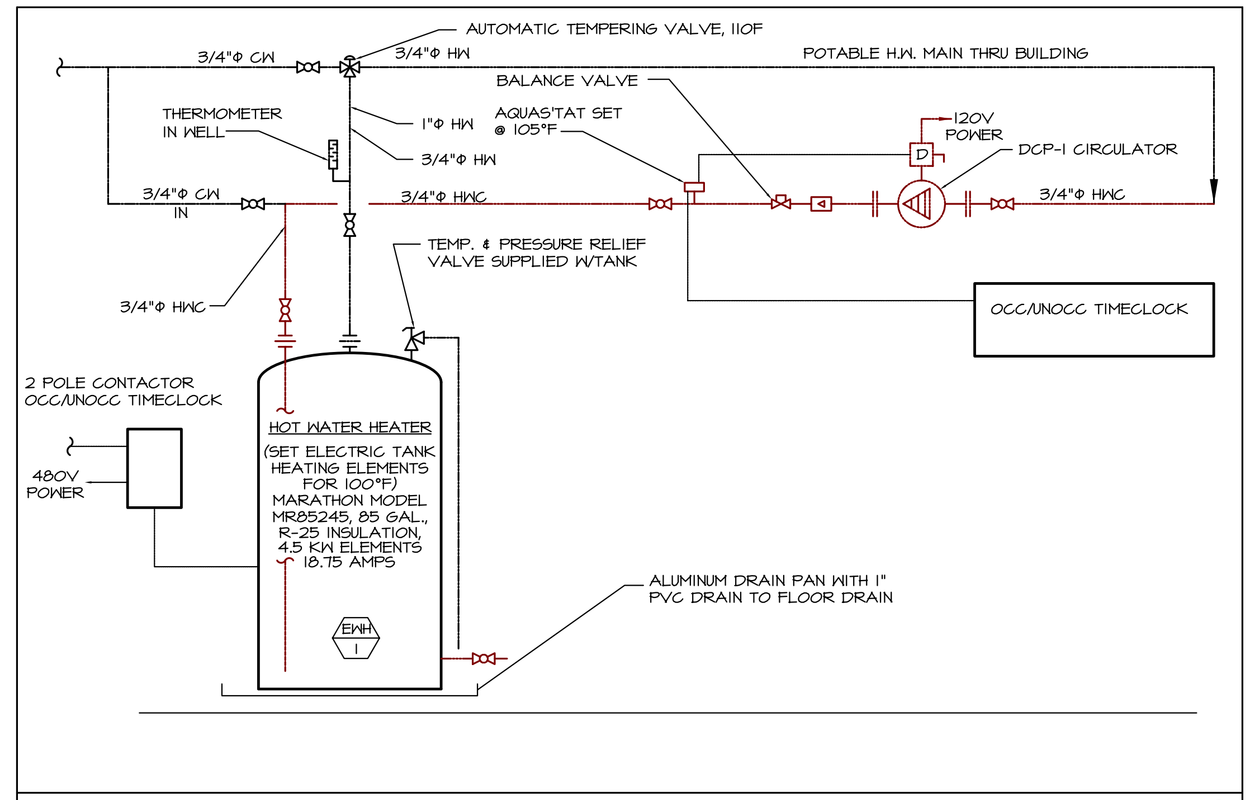

SCHEMATIC - POTABLE WATER HEATING N.T.S.

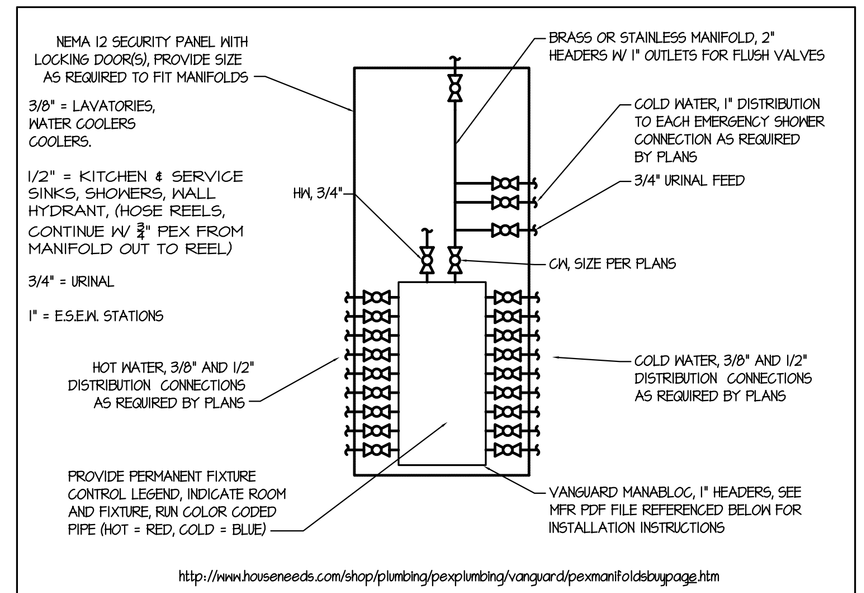

POTABLE WATER PLUMBING PEX MANIFOLD N.T.S.

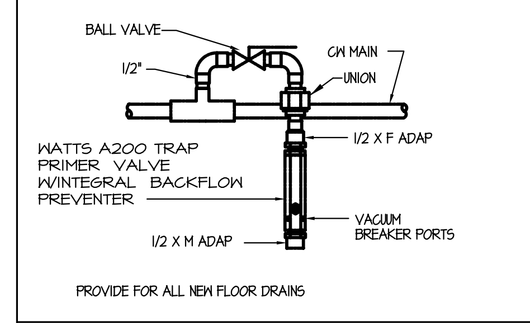

TRAP PRIMER DETAIL N.T.S.

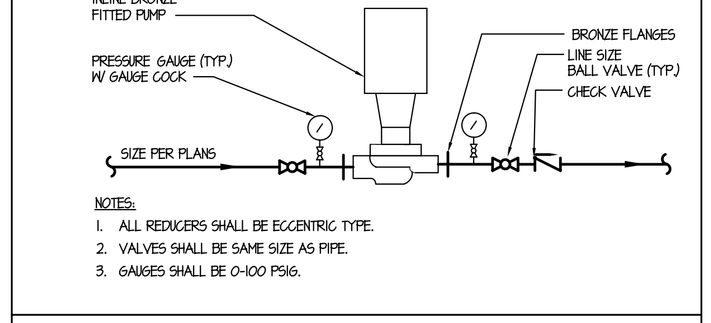

DETAIL 3 - IN-LINE PUMP N.T.S.

HWC DOMESTIC CIRCULATOR PUMP SCHEDULE

SYMBOL	SERVES	TYPE	LIQUID	CAPACITY GPM	TOTAL HEAD - FT	IMPELLER DIAMETER	MOTOR H.P.	MOTOR AMPS	MOTOR RPM	ELECTRIC VOLTS	ELECTRIC PHASE	MODEL	NOTES
DWP-1	DOMESTIC HOT WATER CIRCULATION	CIRCULATOR	WATER	10	7	--	1/25	.76	3250	115	1	007-BF5	

GENERAL NOTES
ALL MODELS BASED ON TACO

SPECIFIC NOTES
BRONZE CONSTRUCTION

STATE OF MAINE
JEFFREY J. HARRISON 6995
LICENSED
PROFESSIONAL ENGINEER
05/05/2008

REV.	DESCRIPTION	DATE	APPROVED

TOLERANCES
DECIMAL:
FRACTIONAL:
ANGULAR:
MATERIAL:
DWN BY: JJH
CKD BY: JJH
DATE: 5/5/08
SCALE: 1/8"=1'-0"

BUILDING TECH SERVICES
ENGINEERING · DESIGN · CAD DRAFTING
1740 ROOSEVELT TRAIL
NAPLES, MAINE
(207) 329-2454
BTS

TITLE: MOODY'S COLLISION CENTER
PLUMBING
FIRST FLOOR

JOB No. 08102 | DWG No. P-2 | REV. 0