Key Plan - 2014-02379/420-A-00

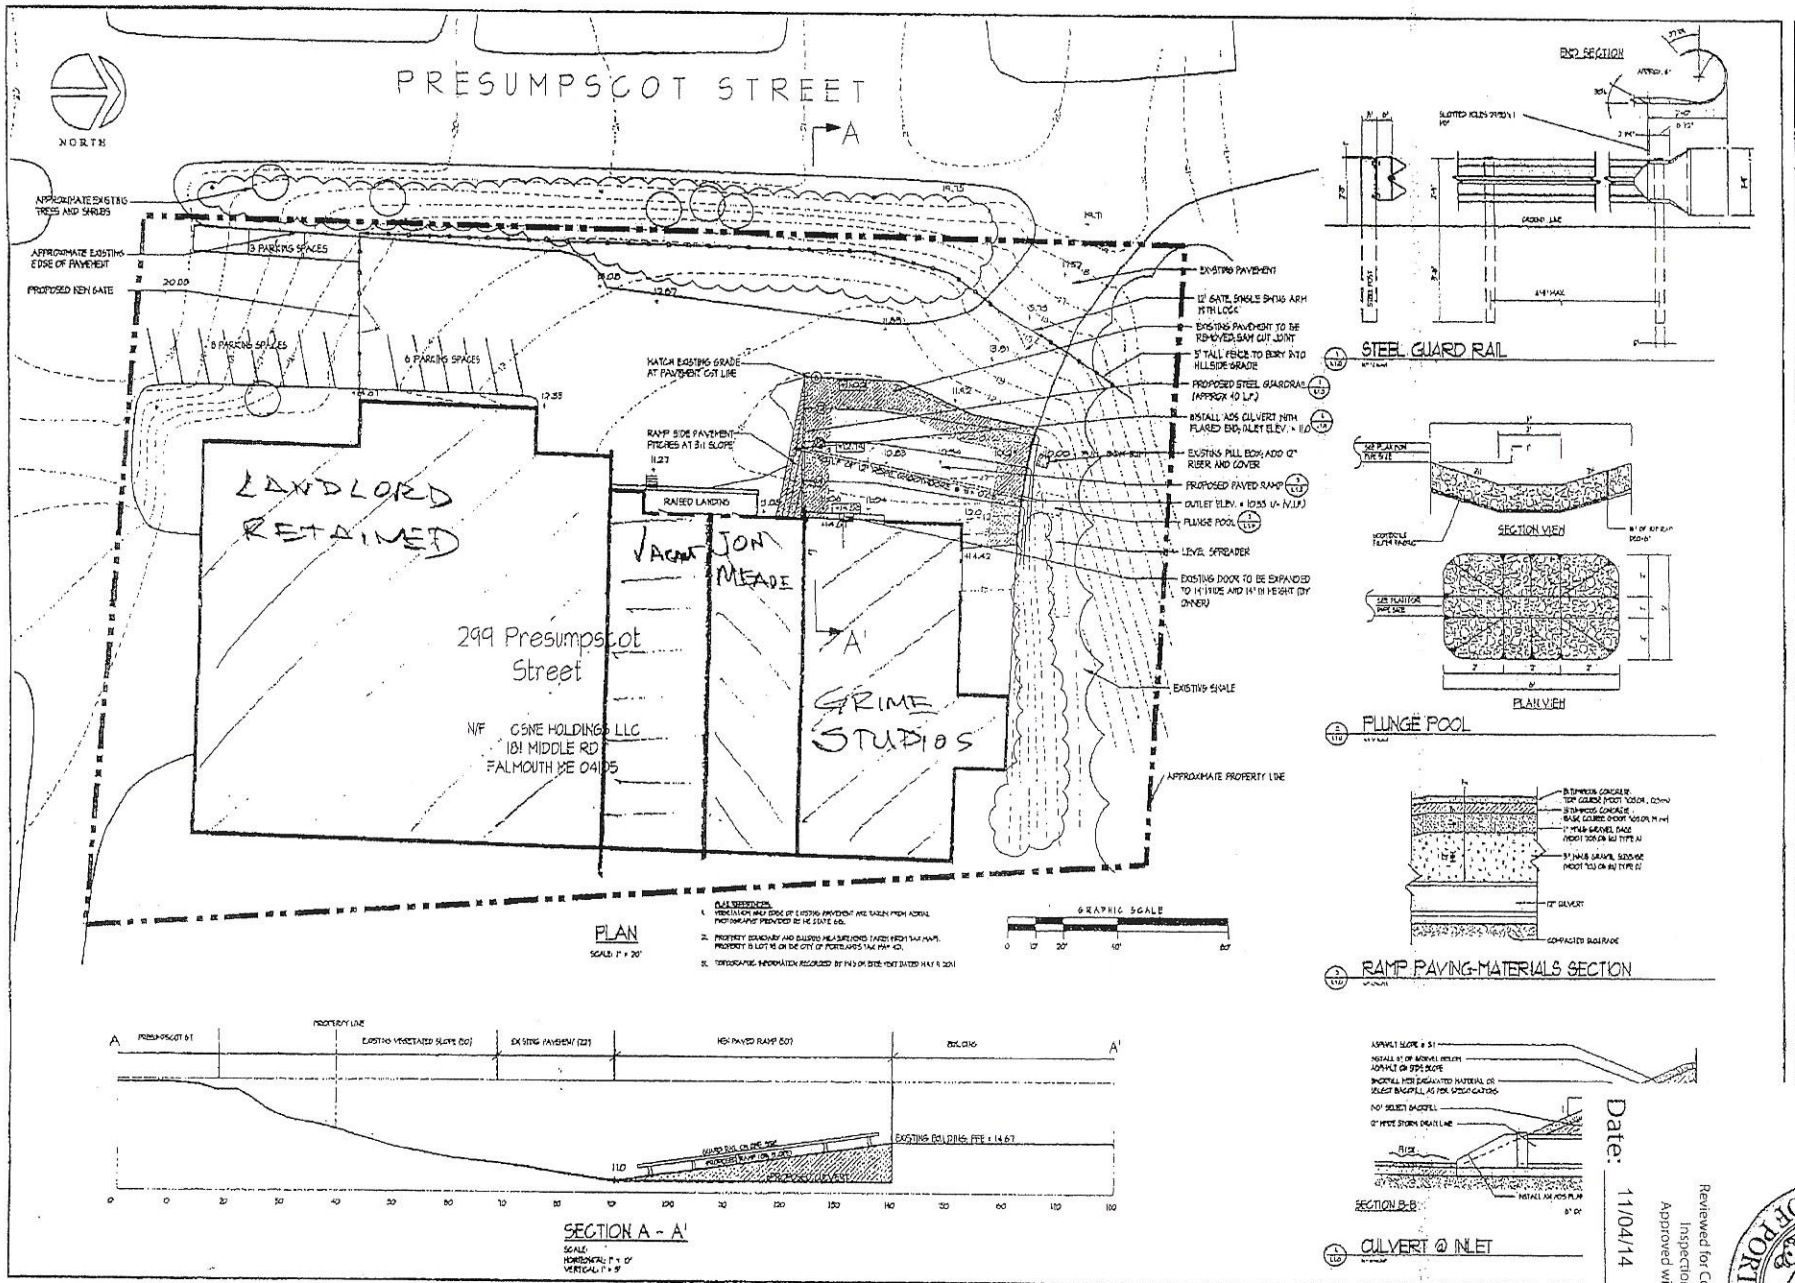

299 Presumpscot Street
Portland, Maine

Site Improvement Plan

Date: 11/04/14

Reviewed for Code Compliance
Inspections Division
Approved with Conditions

CITY OF PORTLAND, MAINE