PLOT PLAN - APPROX

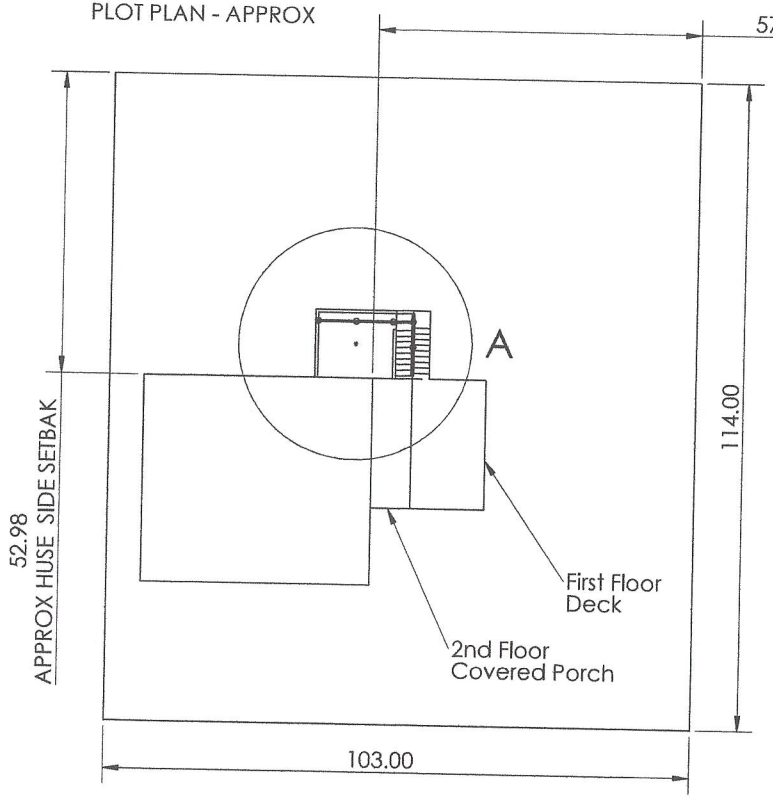


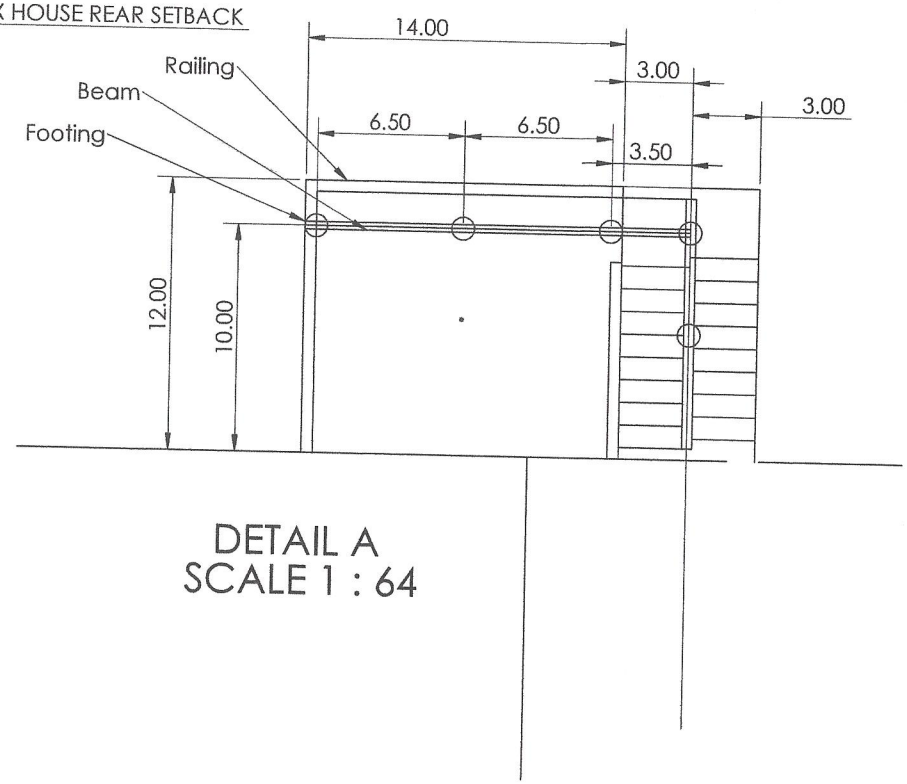


DETAIL A
SCALE 1 : 64

DECK SPECIFICATIONS:

Size: 12 X14
Material: Pressure Treated
Size:
- Footings: 12 in Dia, 4' Deep
- Columns : 6 X 6
- Joists: 2 X 8, 16 in. OC
- Decking 5/4 Pressure Treated - Screwed
- Railings 2 X 6
- Beam: 2 X10 Doubled
- Ledger 2 X 10
- Facial 2 X 10

Fasteners
- Ledger Board - 3/8 minumum Lag Bolts
- Joists - Use Joist Hangers with galvinized nails
- Attached using metal anchors into footings
- Decking- Decking screws

Stairs
- Width: 36 in
- Stringers 2 X10 or 2 X12
- Attachment: Use Joist Hangers
- Footing: Stair Footing to be used mid span to stiffen stairs
  - Bottm of stairs to include a cement landing


PROPRIETARY AND CONFIDENTIAL
THE INFORMATION CONTAINED IN THIS DRAWING IS THE SOLE PROPERTY OF <INSERT COMPANY NAME HERE>. ANY REPRODUCTION IN PART OR AS A WHOLE WITHOUT THE WRITTEN PERMISSION OF <INSERT COMPANY NAME HERE> IS PROHIBITED.


| NEXT ASSY | USED ON |
|---|---|
| APPLICATION | |

UNLESS OTHERWISE SPECIFIED:
DIMENSIONS ARE IN INCHES
TOLERANCES:
FRACTIONAL ±
ANGULAR: MACH ± BEND ±
TWO PLACE DECIMAL ±
THREE PLACE DECIMAL ±
INTERPRET GEOMETRIC TOLERANCING PER:
MATERIAL
FINISH
DO NOT SCALE DRAWING

| | NAME | DATE |
|---|---|---|
| DRAWN | | |
| CHECKED | | |
| ENG APPR. | | |
| MFG APPR. | | |
| Q.A. | | |

COMMENTS:

TITLE:
DECK PLAN
139-141 SHERWOOD

| SIZE | DWG. NO. | REV |
|---|---|---|
| B | | |

SCALE: 1:1 WEIGHT: SHEET 1 OF 1

Deck Plan material