CITY OF PORTLAND :

PROPOSED 3RD FLOOR APPARTMENT

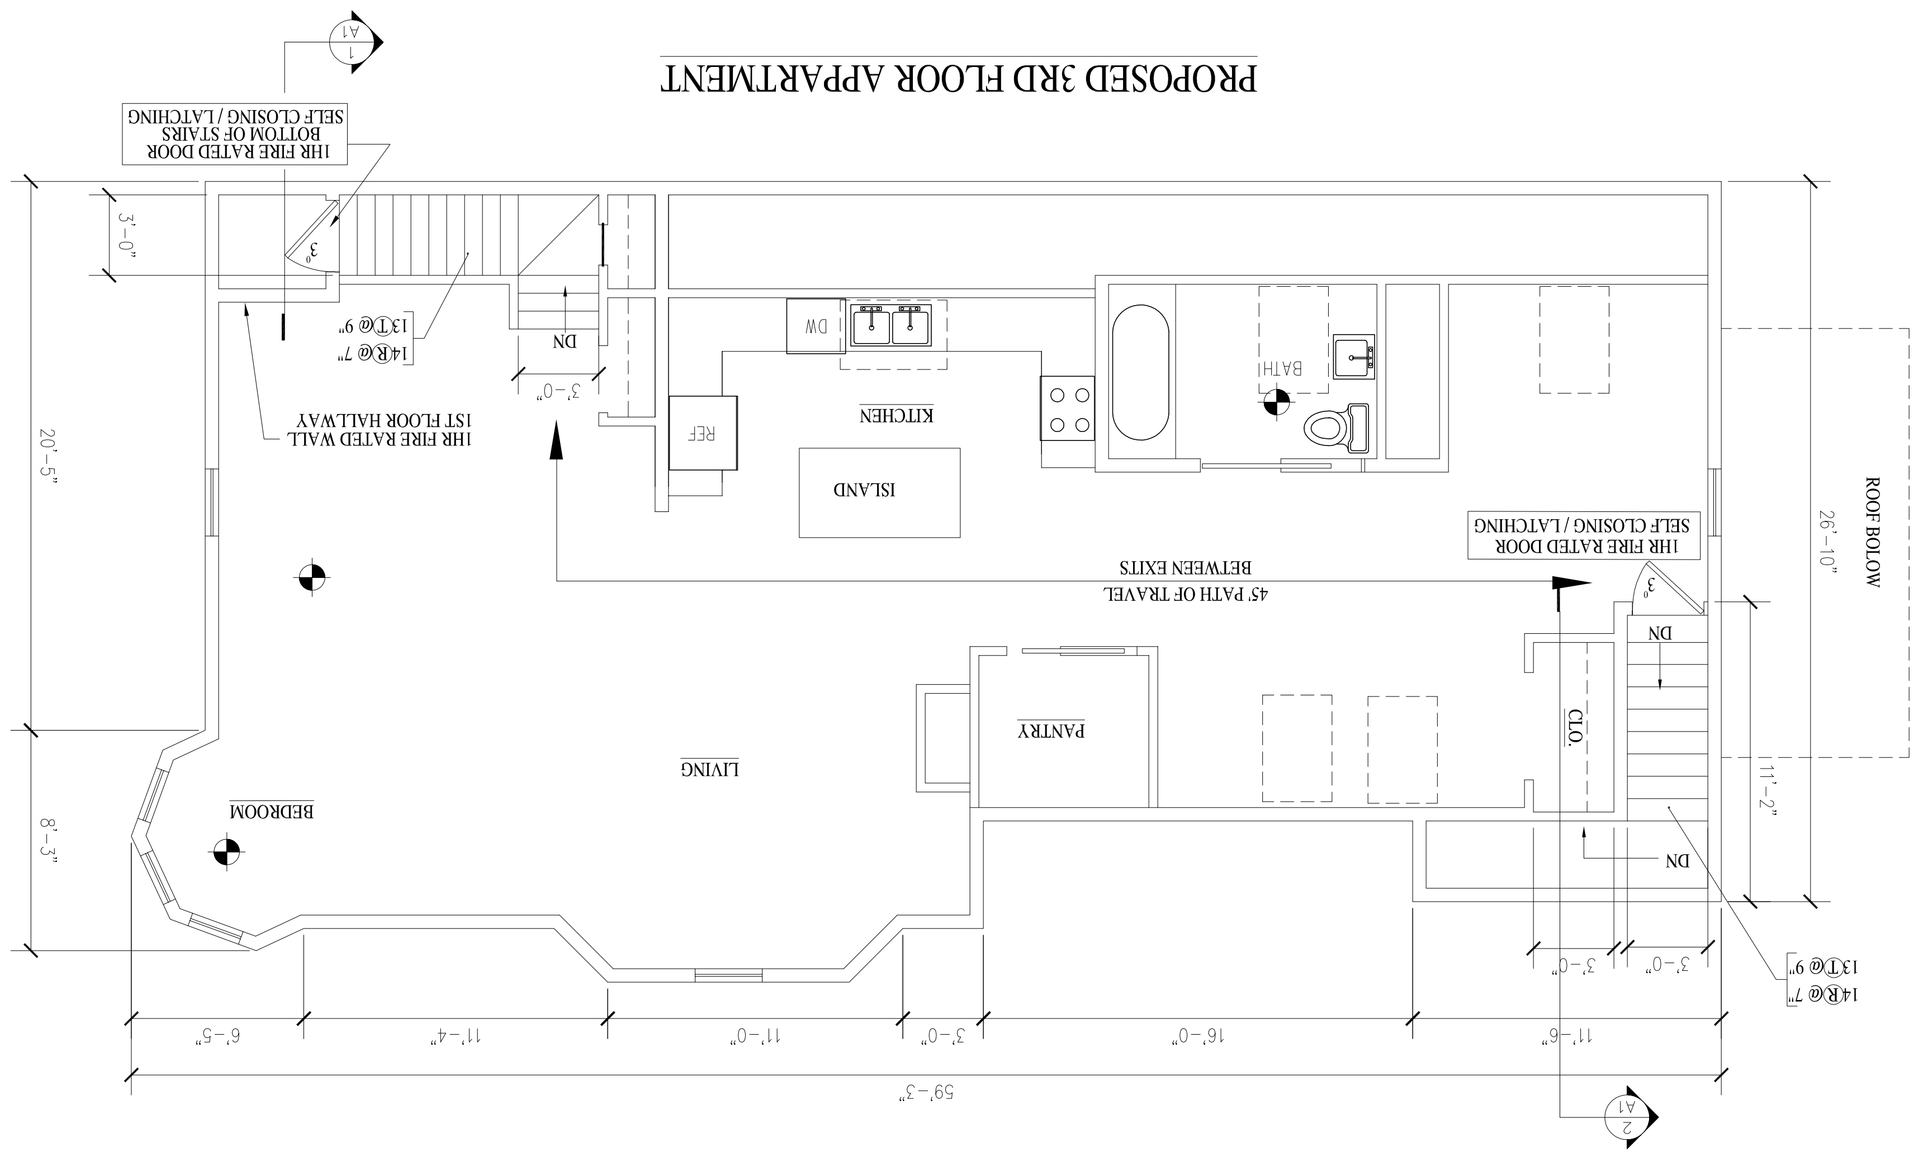

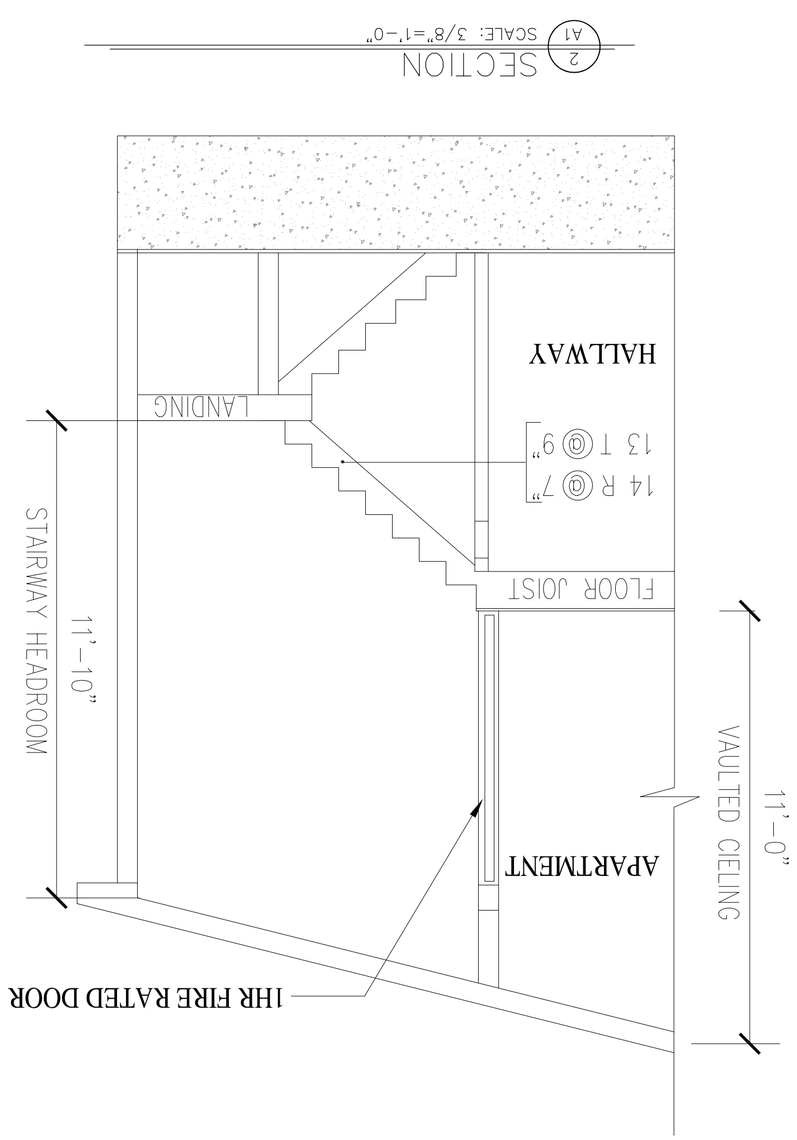

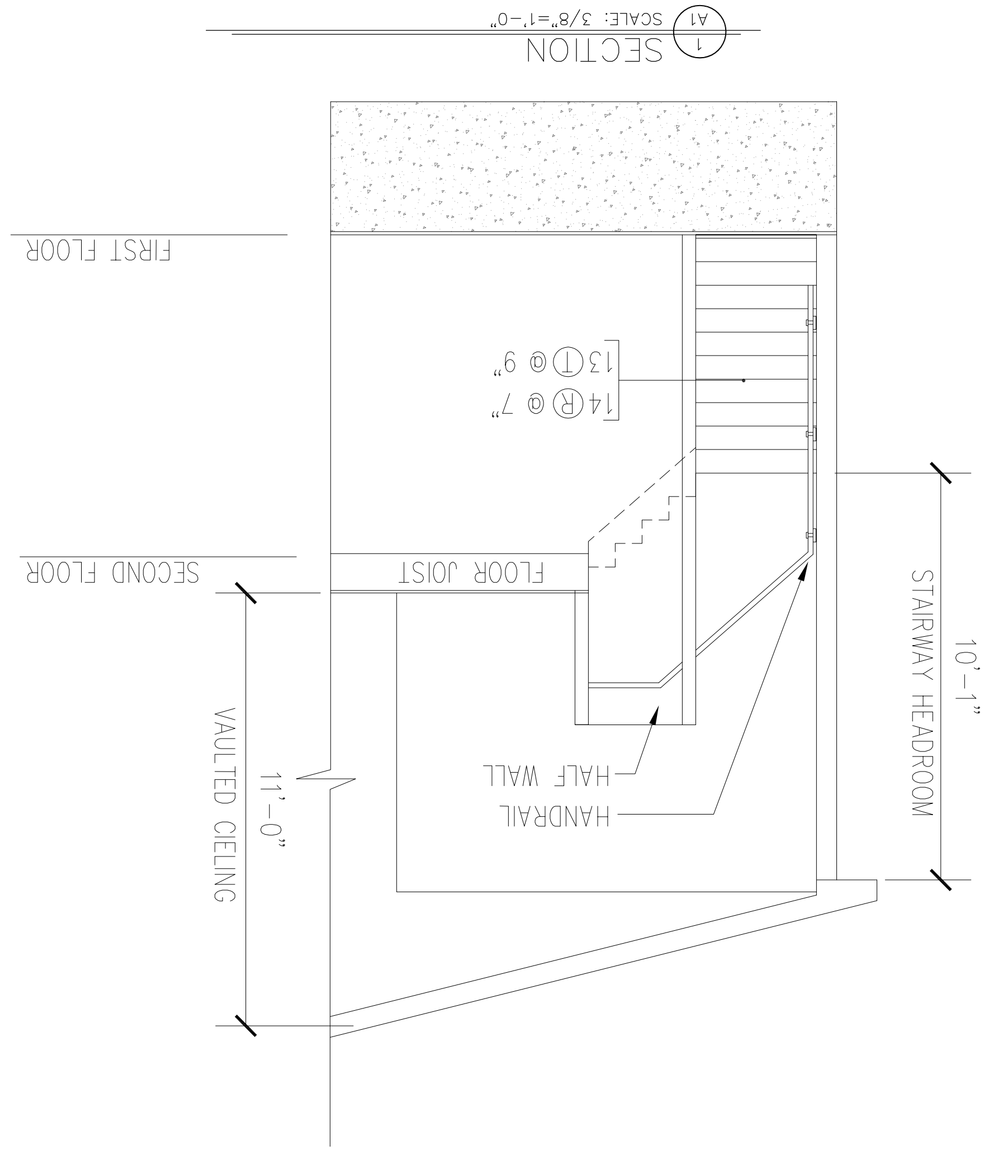

EXISTING / PROPOSED 3RD FLOOR APARTMENT
613 WASHINGTON AVE
PORTLAND, MAINE

DRAFTSMEN:

Stephen S. Andrews
23 Panther Pond Pines Rd.
Raymond, Maine 04071
1-207-415-5065

PROPERTY OF

REVISIONS	
DATE:	11-23-17
SCALE:	NOTED
DRAWN:	S.S.A.
FILE:	613WASH
SHEET:	A1