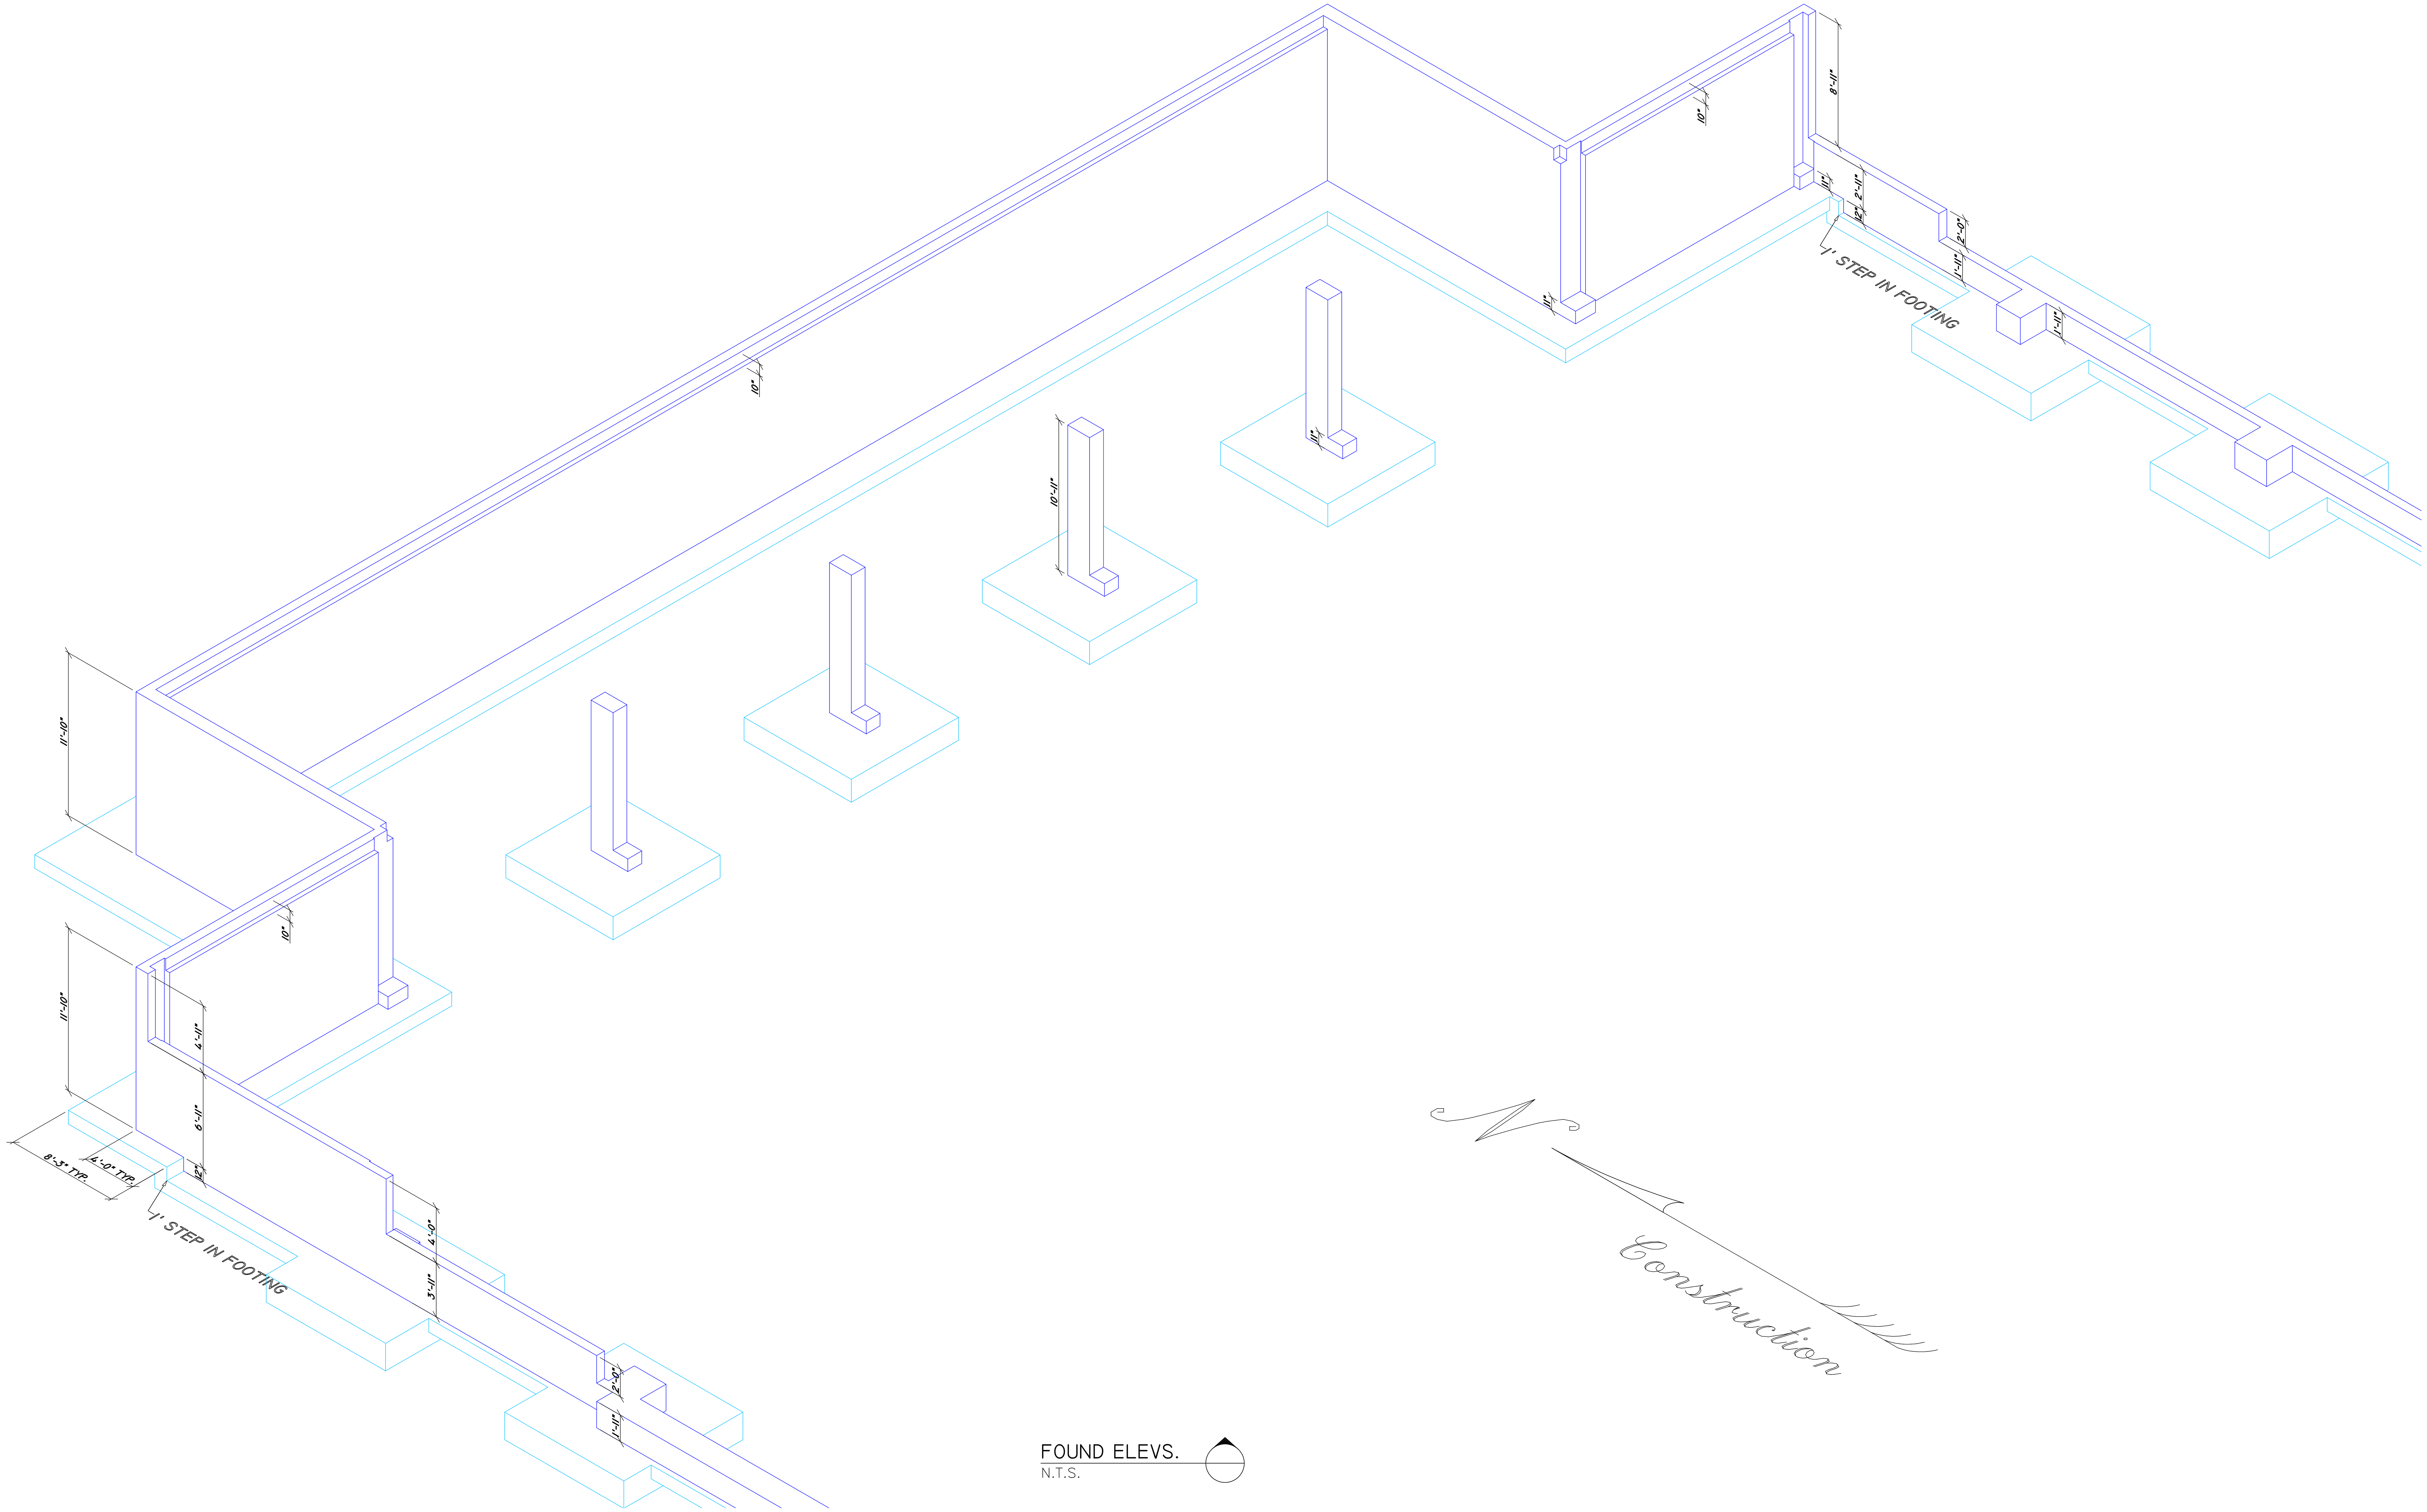

FOUND ELEVS.
N.T.S.

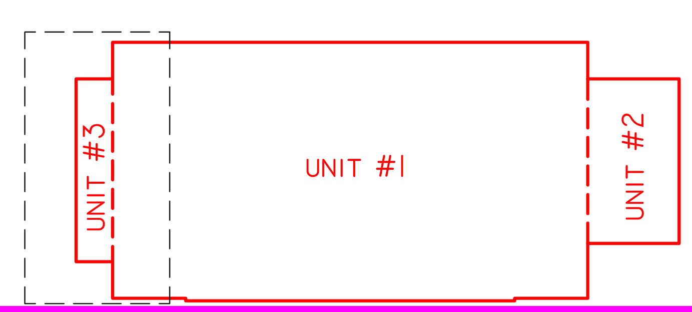

WARNING: THIS DRAWING IS THE PROPERTY AND INSTRUMENT OF SHERIDAN CORPORATION FOR USE WITH THE PROJECT IDENTIFIED BELOW. NO MODIFICATIONS OR CHANGES MAY BE MADE TO THIS DRAWING AND NO USE MAY BE MADE OF THIS DRAWING WITHOUT THE EXPRESS WRITTEN PERMISSION OF SHERIDAN CORPORATION. ANY MODIFICATION, CHANGE OR USE OF THIS DRAWING WITHOUT THE EXPRESS WRITTEN PERMISSION OF SHERIDAN CORPORATION IS WRONGFUL AND IS AT THE USER'S RISK. SHERIDAN DISCLAIMS ANY AND ALL LIABILITY FOR SUCH USE.

DATE	REVISION
06/03/04	ISSUED FOR FOUNDATION PERMIT

EST. NO	83406
SIZE	
TYPE	
DRAWN BY	DGF
APPROVED BY	SPD
SCALE	AS NOTED
DATE	06/02/04

Engineering Designs For

MAINE YACHT CENTER
100 KENSINGTON STREET
PORTLAND, MAINE

Title

FOUNDATION
WALL ELEVATIONS
ISOMETRIC

BUTLER DESIGN BUILDER

JOB NO. 030017

ENGINEERING DWG. NO. F8

Sheridan
www.sheridancorp.com
FAIRFIELD
PORTLAND
MAINE