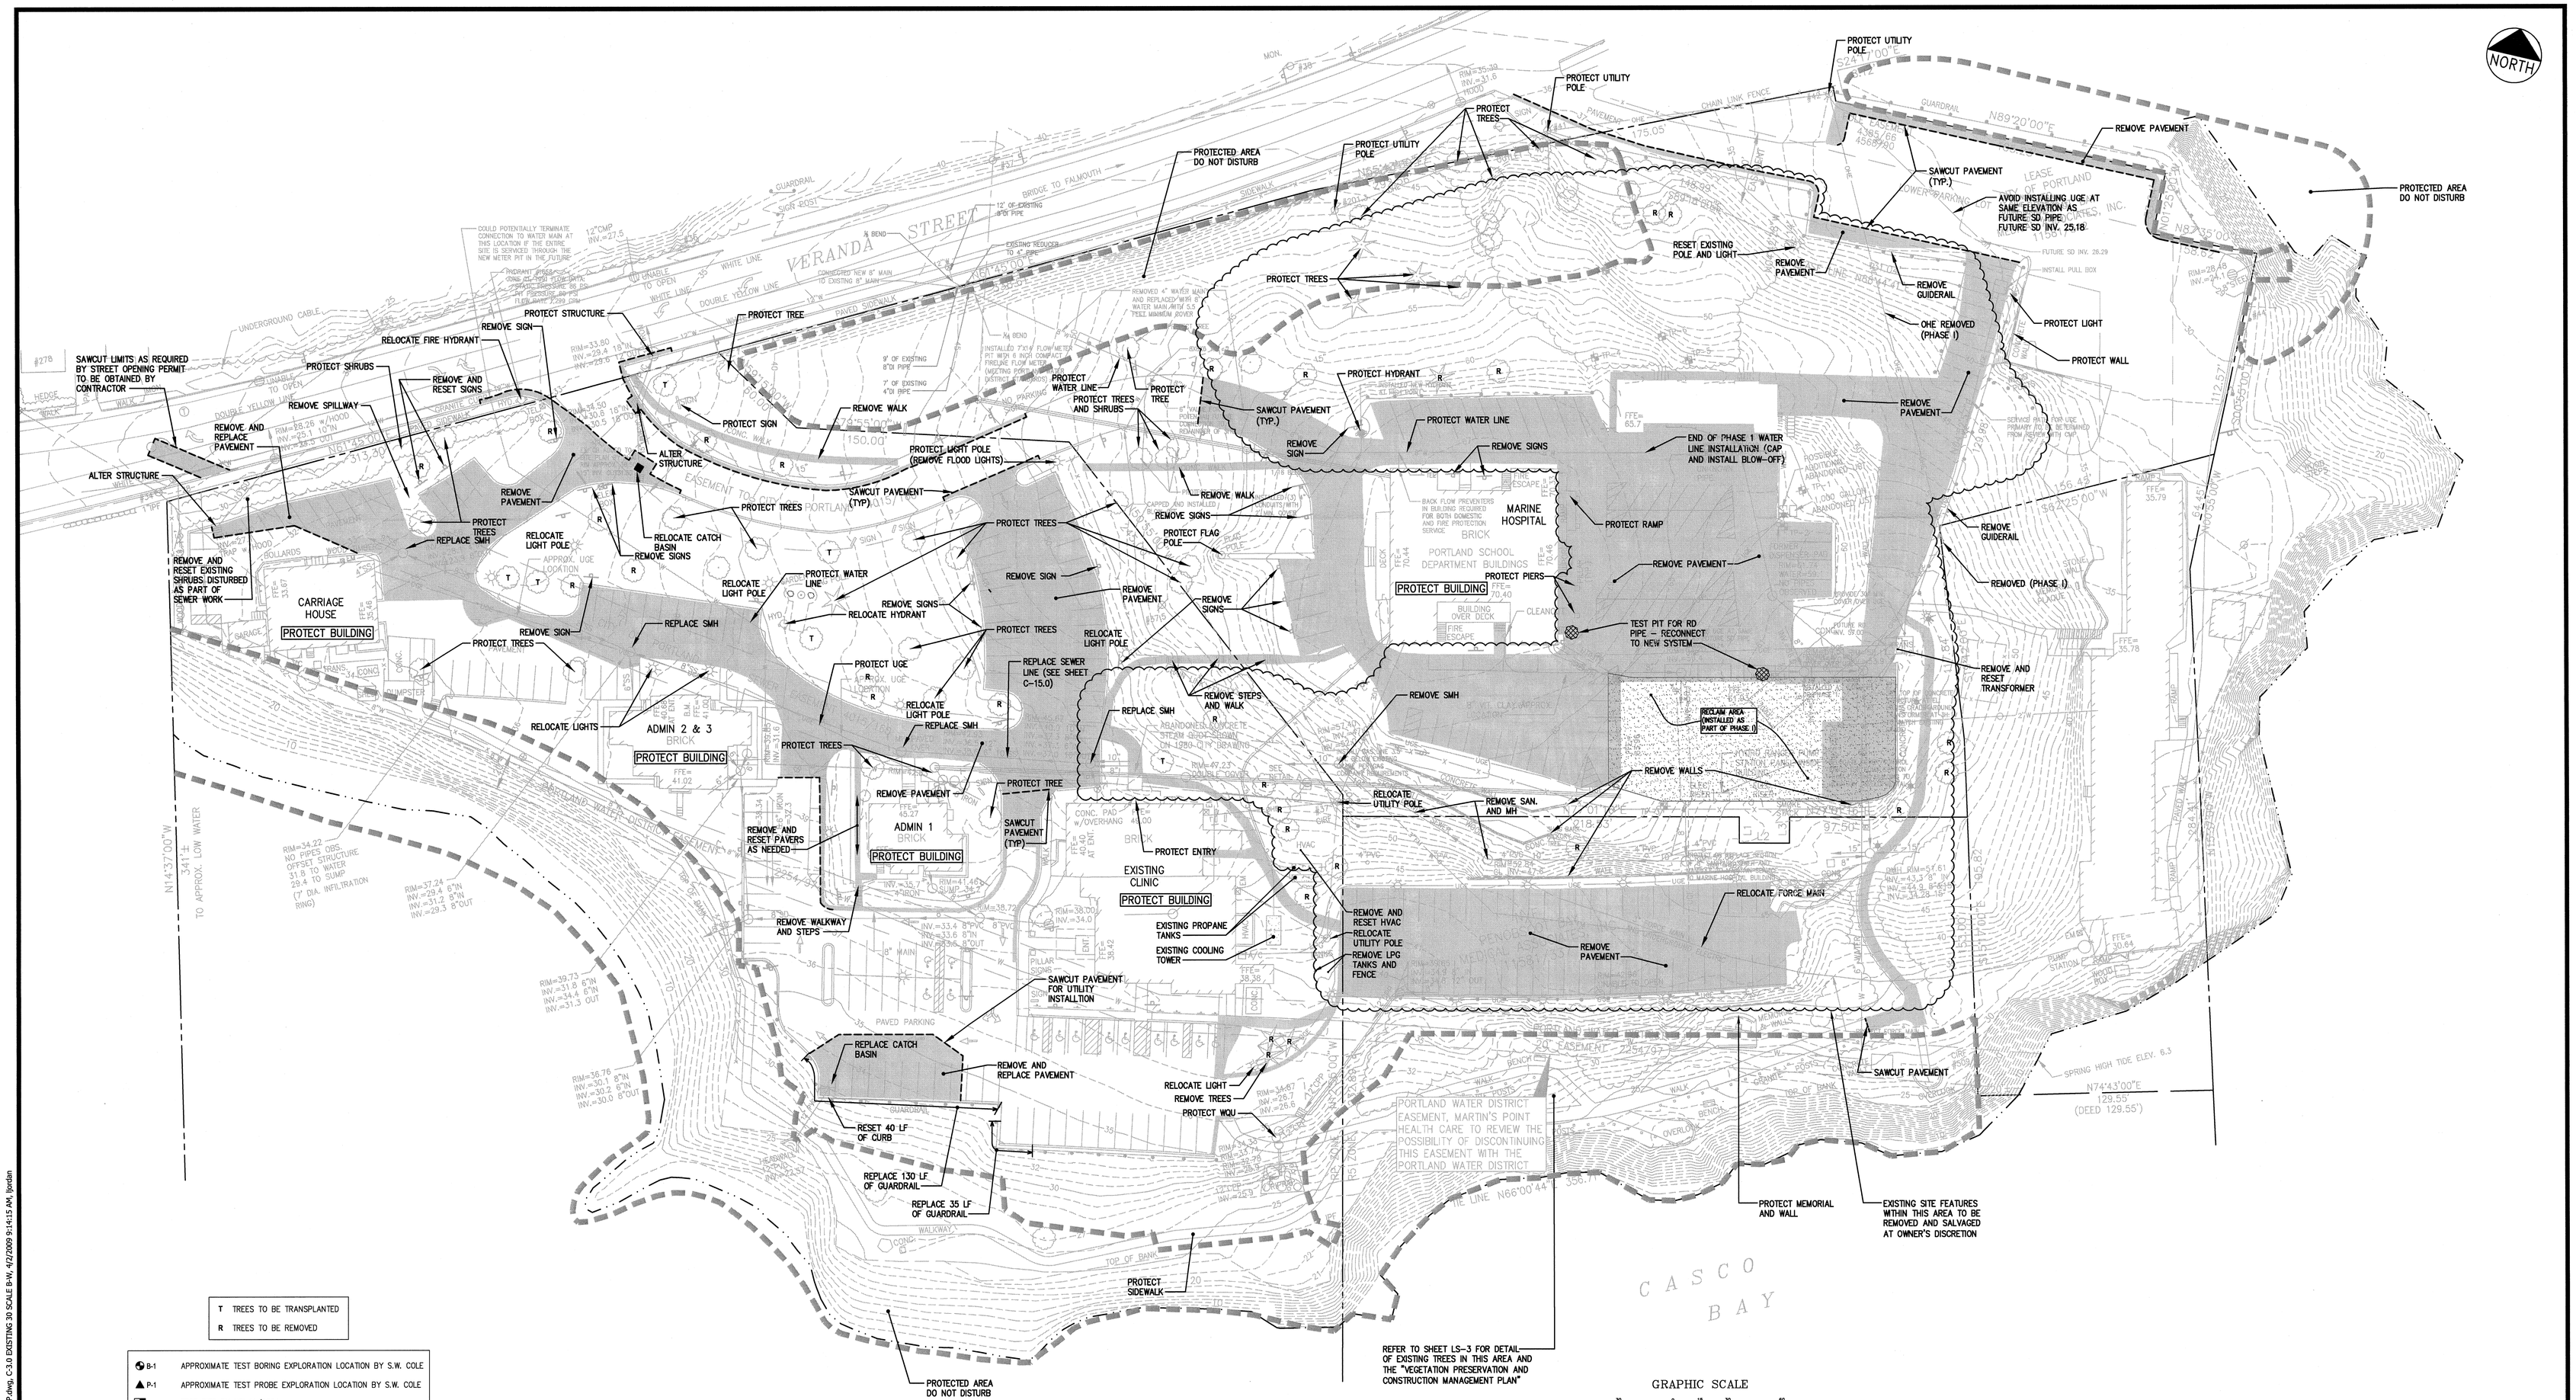

PRELIMINARY NOT FOR CONSTRUCTION

REV	DATE	DESCRIPTION
		REVISIONS
15	04.03.09	ISSUED FOR G.M.P. AND PERMITTING
14	03.20.09	PROGRESS SET
13	03.06.09	PROGRESS SET
12	02.03.09	FINAL SITE PLAN SUBMISSION TO CITY
11	01.09.09	DESIGN DEVELOPMENT SUBMISSION
10	08.07.06	PHASE I – CONSTRUCTION DRAWINGS
9	06.09.06	SUBMITTED TO MEDEP
8	05.26.06	SITE PLANS REVISED PER CONDITIONS OF CITY APPROVAL
7	04.24.06	PHASE I – RELEASED FOR BID
6	04.14.06	100% REVIEW SET – PHASE I
5	04.11.06	FINAL SITE PLAN SUBMISSION TO CITY
4	02.28.06	SECOND SKETCH PLAN SUBMISSION TO CITY
3	01.03.06	SKETCH PLAN SUBMISSION TO CITY
2	12.22.05	ISSUED TO CLIENT FOR REVIEW
1	11.17.05	PROGRESS SET FOR REVIEW WITH ARCHITECT
REV	DATE	DESCRIPTION
		REVISIONS

P.E. DWIGHT D. ANDERSON
LIC. #9275

PROJECT
MARTIN'S POINT REDEVELOPMENT
PROJECT PHASE 2

SHEET TITLE
EXISTING CONDITIONS & DEMOLITION PLAN

CLIENT
MARTIN'S POINT HEALTH CARE

DeLUCA–HOFFMAN ASSOCIATES, INC.
778 MAIN STREET, SUITE 8
SOUTH PORTLAND, ME 04106
207.775.1121
WWW.DELUCAHOFFMAN.COM

DRAWN: LECJ | DATE: JAN. 2009
DESIGNED: DDA | SCALE: 1"=30'
CHECKED: DDA | JOB NO. 234406
FILE NAME: 234406-SP
SHEET C-3.0

G:\2344.00\DWG\APRIL-03-2009 SUBMISSION\234406-SP.dwg, C-3.0 EXISTING 30 SCALE B-W, 4/2/2009 9:14:15 AM, fjordan