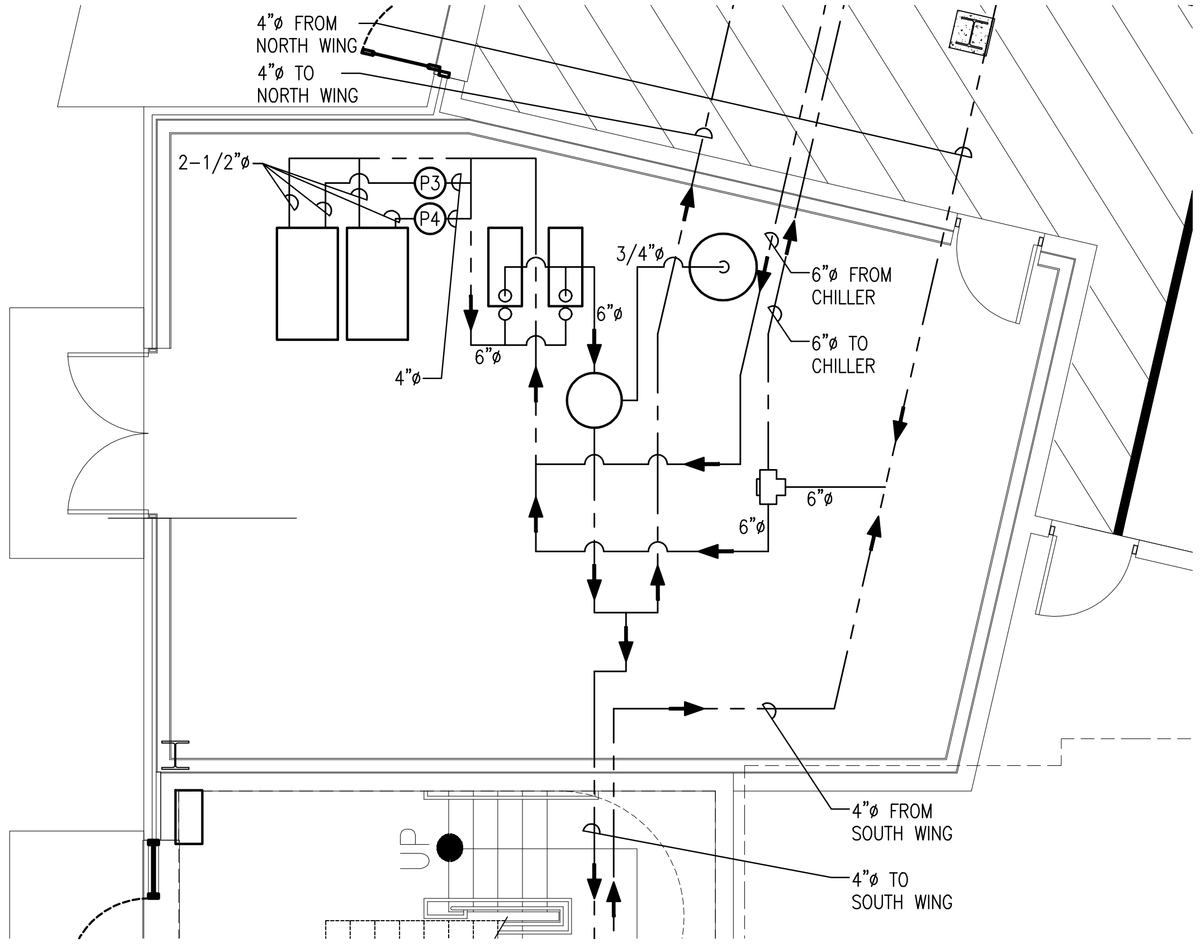

BOILER ROOM PLAN

HYDRONIC PIPING

SCALE: 1/4"=1'-0"

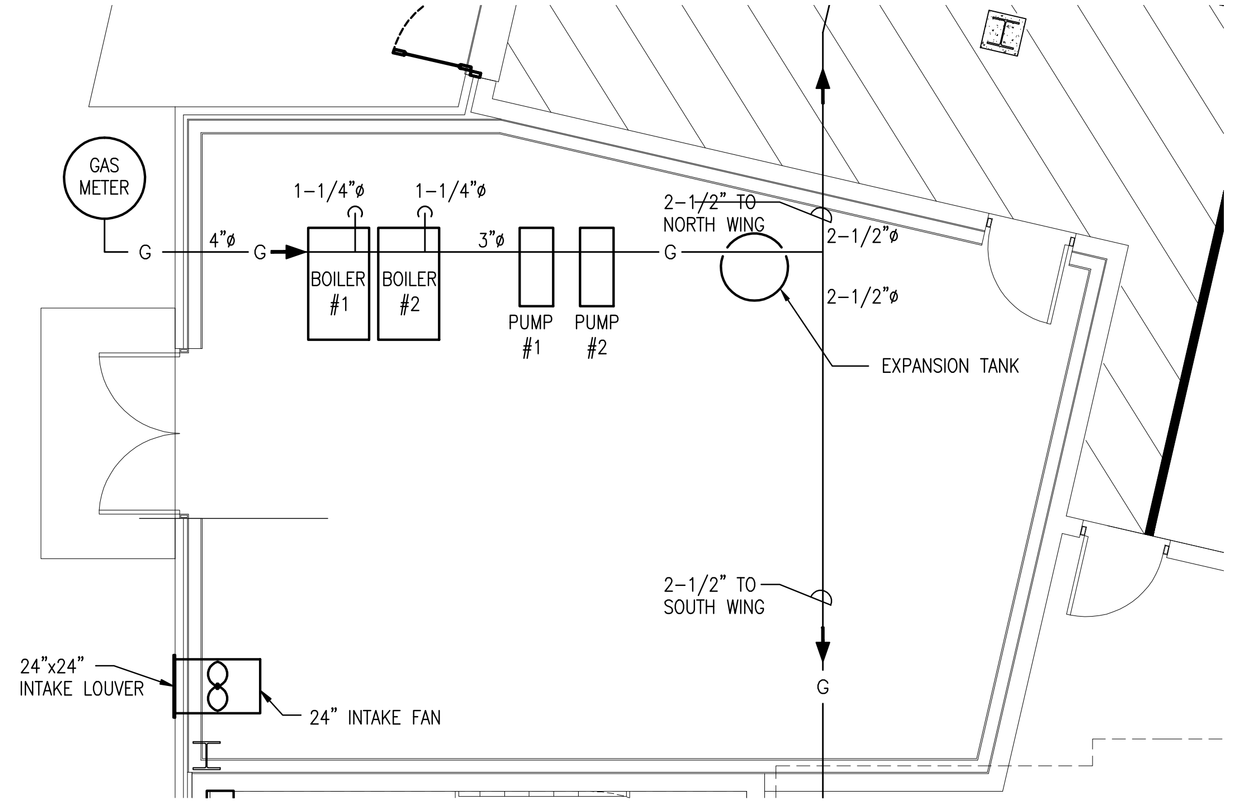

BOILER ROOM PLAN

GAS PIPING

SCALE: 1/4"=1'-0"

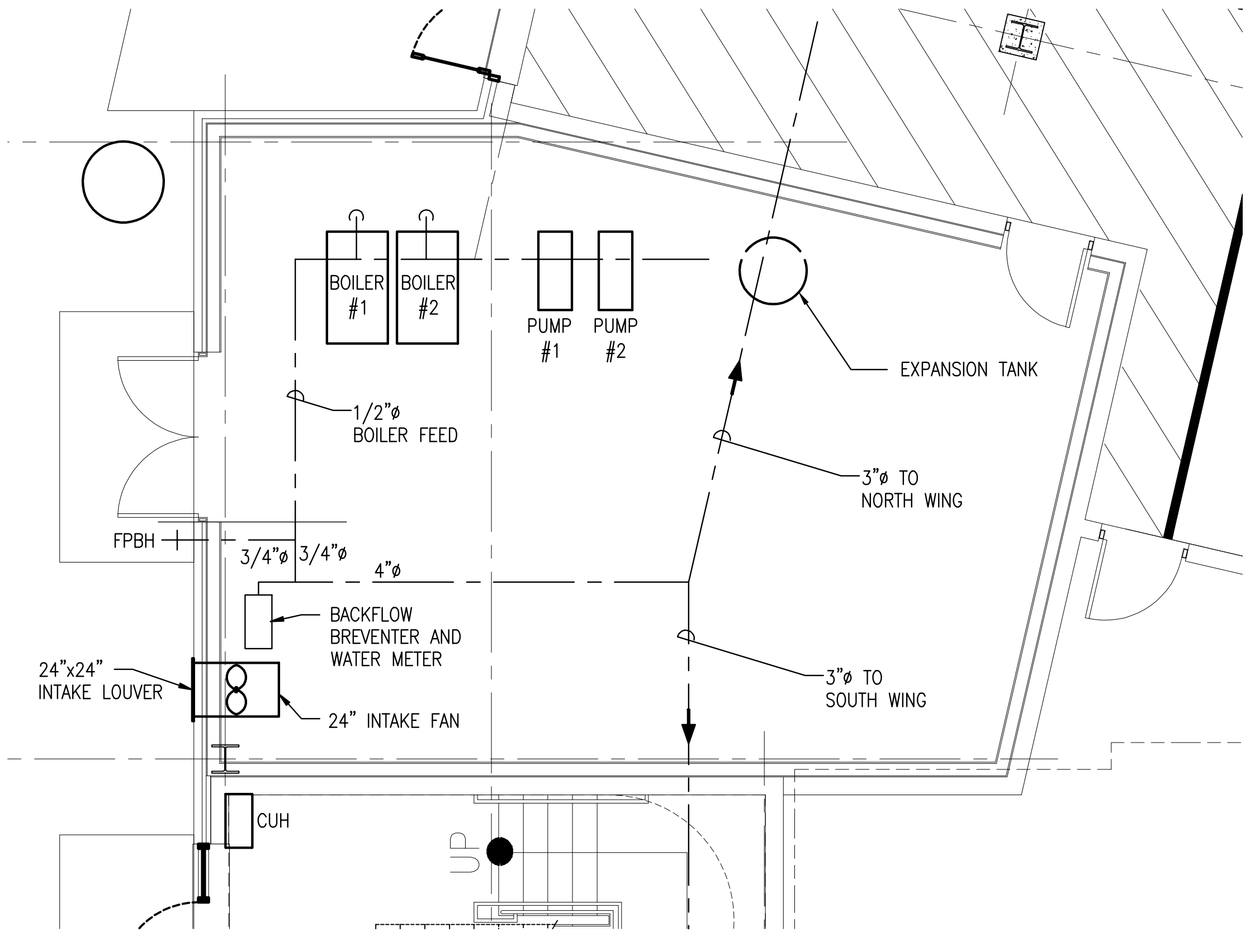

BOILER ROOM PLAN

COLD WATER

SCALE: 1/4"=1'-0"

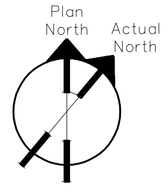

REV.	DESCRIPTION	DATE
0	100% CD	08-31-07

DESIGN/BUILD/MAINTAIN

THAYER CORPORATION
1400 Hotel Road
AUBURN,MAINE 04211
Tel. (207)782-4197 Fax (207)782-1064

PROJECT: BAYSIDE VILLAGE – A STUDENT HOUSING COMPLEX

120 MARGINAL WAY
PORTLAND, MAINE

SHEET TITLE: **BOILER ROOM PLAN AND DETAILS**

SCALE:	1/4"=1'-0"	DATE:	08/15/2007
PROJECT MANAGER:	ADK		
JOB CAP/DRAWN:	MAS		
E OF RECORD:	DDT	SHEET No.	M8.5
THAYER CAD FILE			