


DOMESTIC HOT WATER

DOMESTIC COLD WATER

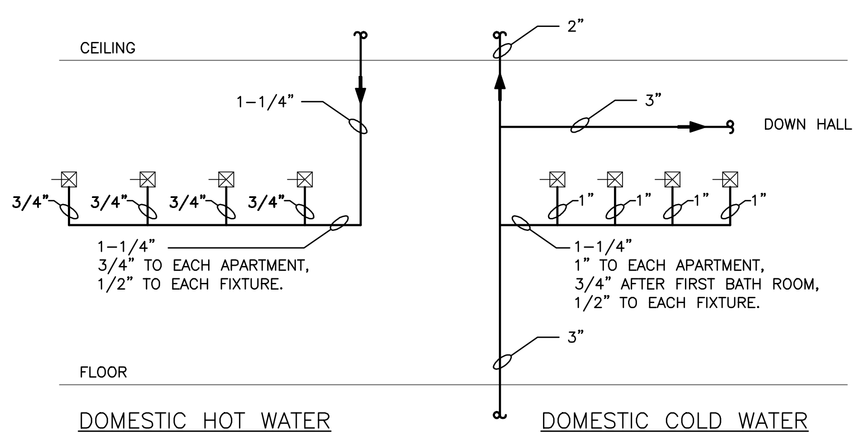


| REV. | DESCRIPTION | DATE |
|---|---|---|
| 0 | 100% CD | 08-31-07 |

**DESIGN/BUILD/MAINTAIN**

THAYER CORPORATION
1400 Hotel Road
AUBURN,MAINE 04211
Tel. (207)782-4197 Fax (207)782-1064

PROJECT:
BAYSIDE VILLAGE
– A STUDENT
HOUSING COMPLEX

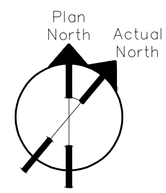120 MARGINAL WAY
PORTLAND, MAINE

SHEET TITLE:
**FIRST FLOOR PLUMBING**

| | | | |
|---|---|---|---|
| SCALE: | 1/8"=1'-0" | DATE: | 08/15/2007 |
| PROJECT MANAGER: | ADK | | |
| JOB CAP/DRAWN: | MAS | | |
| E OF RECORD: | DDT | SHEET No. | P1.1 |
| THAYER CAD FILE | | | |